

DOCUMENT DATA FORM

Your Name: Nick Carino

WTCI-1057-LERA

Document Title or Description (max. 254 characters): Circle: Same as cover (or fill in below)

Drawing Book 7, Chapter 1: Floor trusses

Include work order no. and floor no. if applicable

Roll # DB03

Doc. ID (report #, dwg. #):

Document Date: 1968

Document Author Name:

Author Organization:

SHC&R

KEYWORDS - HIGHLIGHT ALL THAT APPLY

Level 1	Bankers Trust	Project 4	WTC 1 - North Tower	Add
	Below Grade	Project 5	WTC 2 - South Tower	
	Concourse	Project 6	WTC 3 - Marriot Hotel	
	Electrical Substation	Project 7	WTC 4 - South Plaza Bldg.	
	Liberty Plaza	Project 8	WTC 5 - North Plaza Bldg	
	PATH Station	WFC 1 - Oppenhiemer Dow	WTC 6 - Customs House	
	PATH Terminal	WFC 2 - Tower B	WTC 7	
	Project 1	WFC 3 - American Express	WTC Complex	
	Project 2	WFC 4 - Tower D	WTC Plaza	
	Project 3			

Level 2	Accident analysis & risk	Fire protection	Misc. Performance Problems	Structural
	Architectural	Fire service	News coverage	Tenant alterations
	Data request	Landscaping	Police	Tenant Space
	Emergency management	Management	Security	Add
	Evacuation	Mech./elec.		

Level 3	1993 explosion	Cranes	Frame	Roof	Weight
	A/E fitout	Criteria	Frame analysis	Safety	Weld detail
	A-242	Dampers	Frequency	Schedule	Weld size
	A-36	Debris	Fuel	Sculpture	Welding
	A-497	Deck	Furniture layout	Security system	Wind
	Aircraft Impact	Deflection	Generators	Shear knuckle	Windows
	Air cooled condensers	Demolition	Guidelines	Shear test	Yield strength
	Analysis	Design	Gypsum board	Shear Stud	Add
	Angles	Detailing	Hat truss	Shop drawings	Drawing books
	Antenna	Doors	Human comfort	Shortening	
	Artifacts	Drawings	HVAC	Slab	
	Asbestos	Eastern States Steel	Index	Slurry wall	
	Base plate	Egress	Inspection	Smoke control	
	Beams	Elevator	Insulation	Smoke test	
	Bid documents	Elevator Shaft	Job number	Spandrel beam	
	Bid Invitation	Emergency	Joist	Specifications	
	Bow tie	communications	L-50	Splices	
	Bracing	Equipment	Lighting	Sprinkler	
	Bridging truss	Erection marks	Loads	Stability	
	Building code	Errors & Omissions	Maintenance	Stairways	
	Calculations	Escalator	Marking	Standards	
	Carpet	Expansion joint	Mesh reinforcement	Steel	
	Cellings	Exterior columns	Mill inspection	Steel composition	
	Certification	Fabrication	Model	Stiffness	
	Chillers	Family member	Mullion	Structural review	
	Cladding	Field survey	Operations	Surveillance	
	Collapse	Fire alarms	Paint	Survey	
	Columns	Fireproofing	Partition layout	Survivor	
	Communication systems	Fire spread	Partitions	Tenant list	
	Composite truss	Fire testing	Photos	Tenant occupancy	
	Computer output	Firetower	Pipes	Testing	
	Computer program	Flag Pole	Plumbing	Tie	
	Concrete	Flammability	Prestressing	Tolerances	
	Connections	Floor	Probability, uncertainty	Transfer Girders	
	Construction	Floor load	Quality control	Triad	
	Contract	Floor slab	Ramp	Truss	
	Core beams	Floor system	Reinforcing	Vestibule	
	Core columns	Floor trusses	(strengthening)	Vibration	
	Corrosion	Formwork	Renovation	Walls	
	Cracking	Foundations	Repair	Water supply	
		Fracture	Research & Development	Weather	

BOOK 7
FLOOR
TRUSSES
CHAPTERS
1 THRU 5

SKILLING, HELLE, CHRISTIANSEN, ROBERTSON

Structural & Civil Engineers

PROJECT THE WORLD TRADE CENTER

TITLE FLOOR TRUSSES-INDEX & GENERAL NOTES

DATE 10-20-67

REVISIONS

1-3-68

1-26-68

2-15-68

4-1-68

1-3-69

1-6-69

2-3-69

3-3-69

4-1-69


Printed 5-1-69

7-AB1- 1 Floor Trusses Index & General Notes
7-AB1- 2 Floor Truss 32T1
7-AB1- 3 Floor Truss 32T2
7-AB1- 4 Floor Truss 32T7
7-AB1- 5 Floor Truss 32T8
7-AB1- 6 Floor Truss 32T3
7-AB1- 7 Floor Truss 32T9
7-AB1- 8 Floor Truss 32T10
7-AB1- 9 Floor Truss 32T11
7-AB1-10 Floor Truss 32T4
7-AB1-11 Floor Truss 32T5 & 32T12
7-AB1-12 Floor Truss 32T13, 32T6
7-AB1-13 Floor Truss 32T14
7-AB1-14 Floor Truss 32T15
7-AB1-15 Floor Truss 32T16
7-AB1-16 Floor Truss 32T17
7-AB1-17 Floor Truss 32T18
7-AB1-18 Floor Truss 32T19
7-AB1-19 Floor Truss 32T20
7-AB1-20 Floor Truss 32T21
7-AB1-21 Floor Truss 32T22
7-AB1-22 Floor Truss 32T23, 32T24
7-AB1-23 Floor Truss 32T25, 32T26
7-AB1-24 Floor Truss 32T27
7-AB1-25 Floor Truss 32T28
7-AB1-26 Floor Truss 32T29
7-AB1-27 Floor Truss 32T30
7-AB1-28 Floor Truss 32T31
7-AB1-29 Floor Truss 32T32
7-AB1-30 Floor Truss 32T33
7-AB1-31 Floor Truss 32T34
7-AB1-32 Floor Truss 32T36
7-AB1-33 Floor Truss 32T37
7-AB1-34 Floor Truss 32T38
7-AB1-35 Floor Truss 32T39
7-AB1-36 Floor Truss 32T40
7-AB1-44 Floor Truss 32T49
7-AB1-45 Floor Truss 32T50
7-AB1-46 Floor Truss 32T51
7-AB1-47 Floor Truss 32T52
7-AB1-48 Floor Truss 32T53, 32T35
7-AB1-52 Typical Details
7-AB1-53 Typical Details
7-AB1-54 Floor Trusses - Cambers
7-AB1-55 Floor Trusses - Section A-A & B-B

GENERAL NOTES:

1. All material, including detail material not shown on these drawings to be $F_y = 50$ unless otherwise noted.
2. All floor truss angles have short legs vertical.
3. Horizontal shear forces between truss panel points and the composite concrete slab are indicated [] in the truss elevations. Where no shear force is given, the connection shall be proportioned for a force of 7 Kips (7). See Drawing 7-AB2-1 for additional notes for additional shear forces at trusses C32 and 24T.
4. Shear transfer connections and devices shall be proportioned for the indicated horizontal shear force [] acting simultaneously with the horizontal shear force requirements indicated in the drawings for 24T trusses. Such connections and devices shall be proportioned for shear forces from C32 & 24T trusses of both positive sign and of negative sign.
5. Contractor shall supply representative calculations and/or test results for each connection proportioned by the Contractor. All connections, details and the like are subject to approval by the Engineer.
6. End reactions of each truss are indicated in truss elevations as "R = ". Where no force is given, end connections shall be proportioned for a minimum reaction of 9 Kips (R = 9).
7. Truss shear, indicating minimum requirements for each truss web member, is tabulated across the bottom of the truss elevations. Where no shear is given, web members and their connections shall be proportioned for a minimum shear of 4.5 Kips.
8. All 32T trusses shall be cambered to a parabolic camber symmetrical about mid-span. Camber diagrams indicate required camber at mid-span.
9. Chord stresses are indicated in truss elevations as "P = ". Where no force is given each truss chord splice connection shall be proportioned for a minimum force of 23 Kips (P = 23).

Vertical shear forces between adjacent panels are indicated in truss elevations as "V = ". Where no force is given, shear transfer connection shall be proportioned for a minimum force of 5 Kips (V = 5). Connections shall be proportioned for a shear force of both positive sign and negative sign.

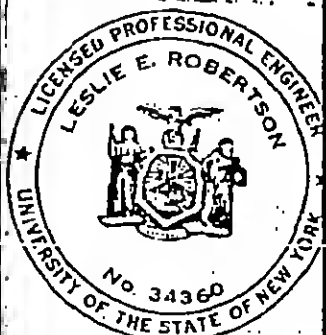

DESIGNED

DRAWN

REVIEWED



95

7-AB1-1

1057-L

REVISIONS

1-3-68
1-26-68
2-15-68
7-22-68

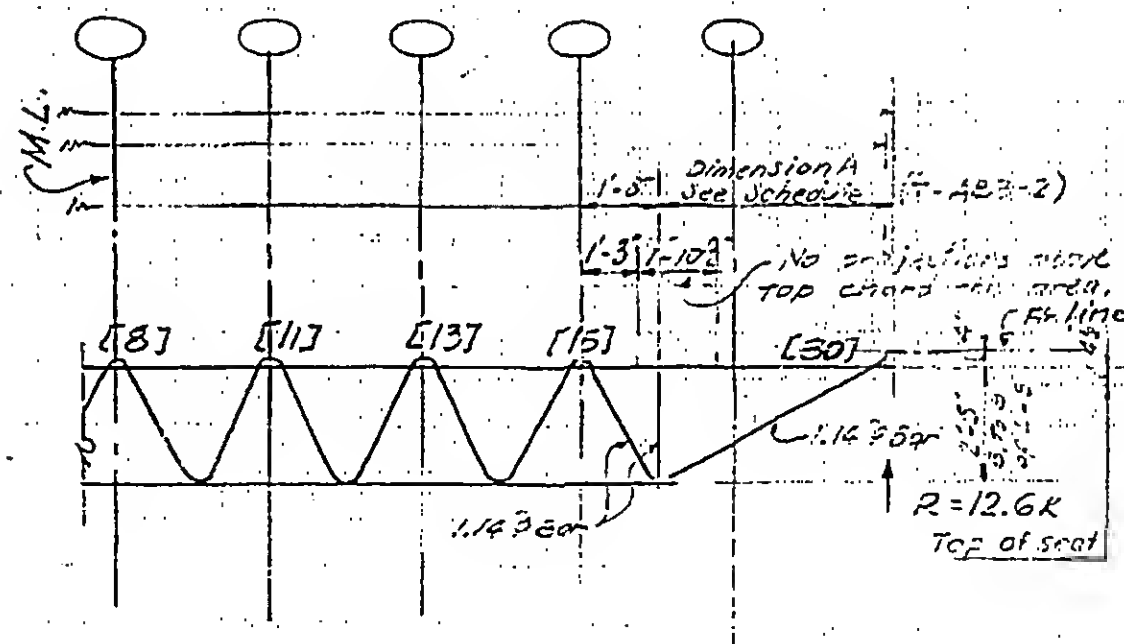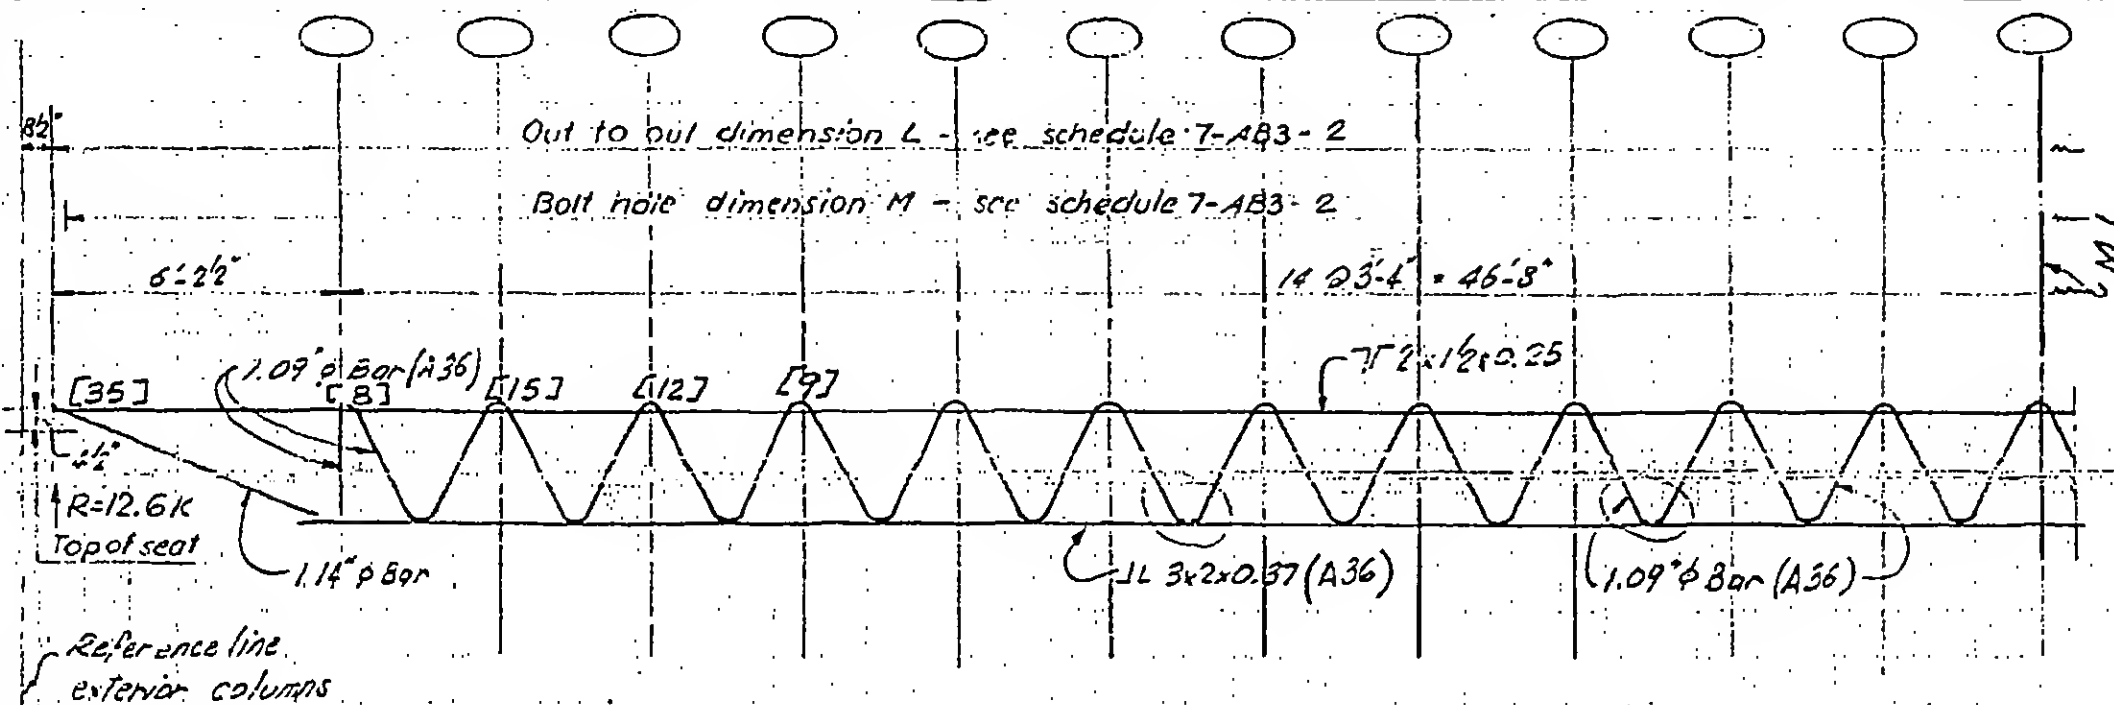

Elevation C32T1

7-AB1-2



SKILLING - HELLE - CHRISTIANSEN - ROBERTSON

Structural & Civil Engineers



PROJECT THE WORLD TRADE CENTER

TITLE FLOOR TRUSS C32T2

DATE 1-3-68

REVISIONS

1-26-68
4-15-68
7-22-68

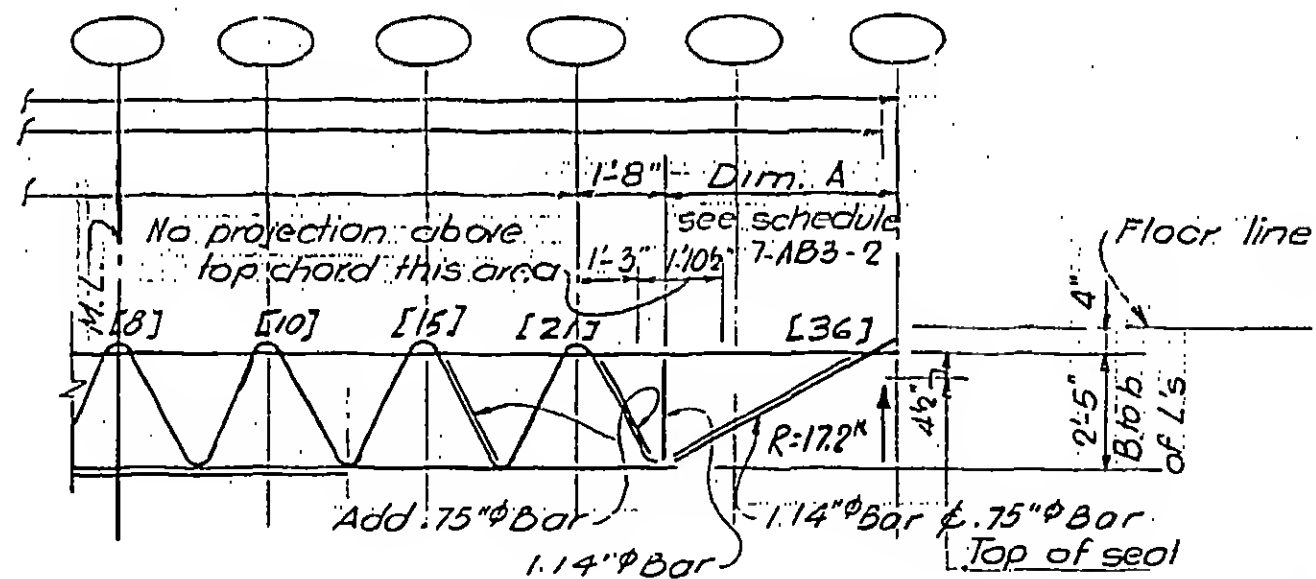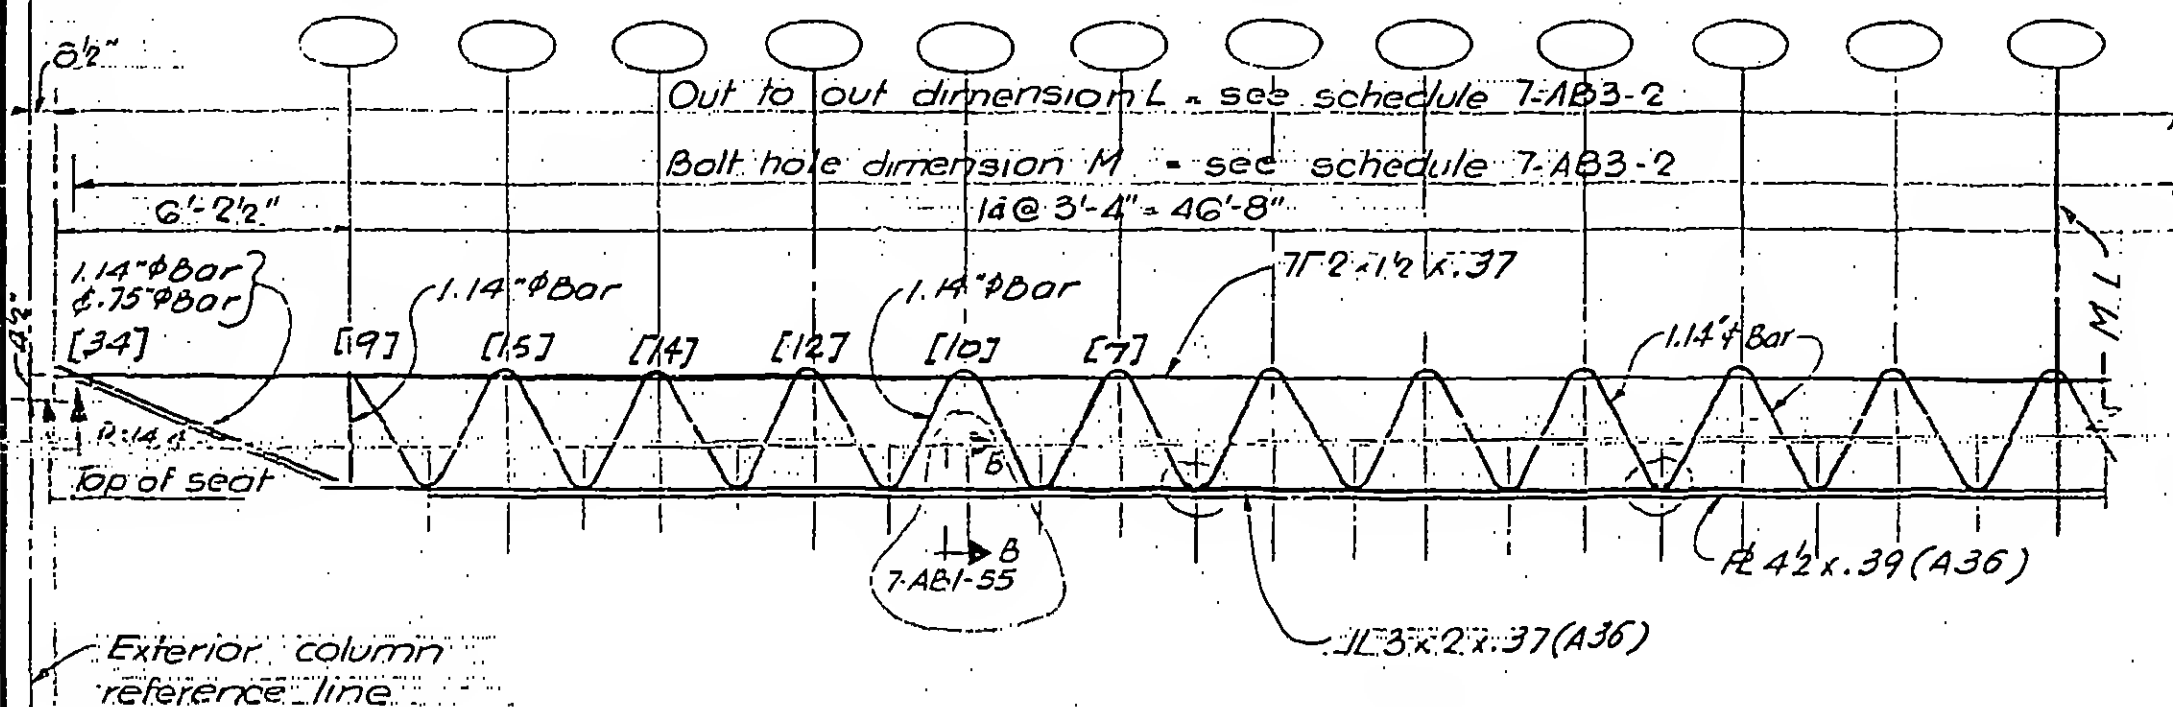

Elevation C32T2

7-AB1-3



Structural & Civil Engineers



PROJECT *THE WORLD TRADE CENTER*

TITLE FLOOR TRUSS C32T.7.


DATE 1-3-68

REVISIONS

1-26-68
4-1-68
4-15-68
7-22-68

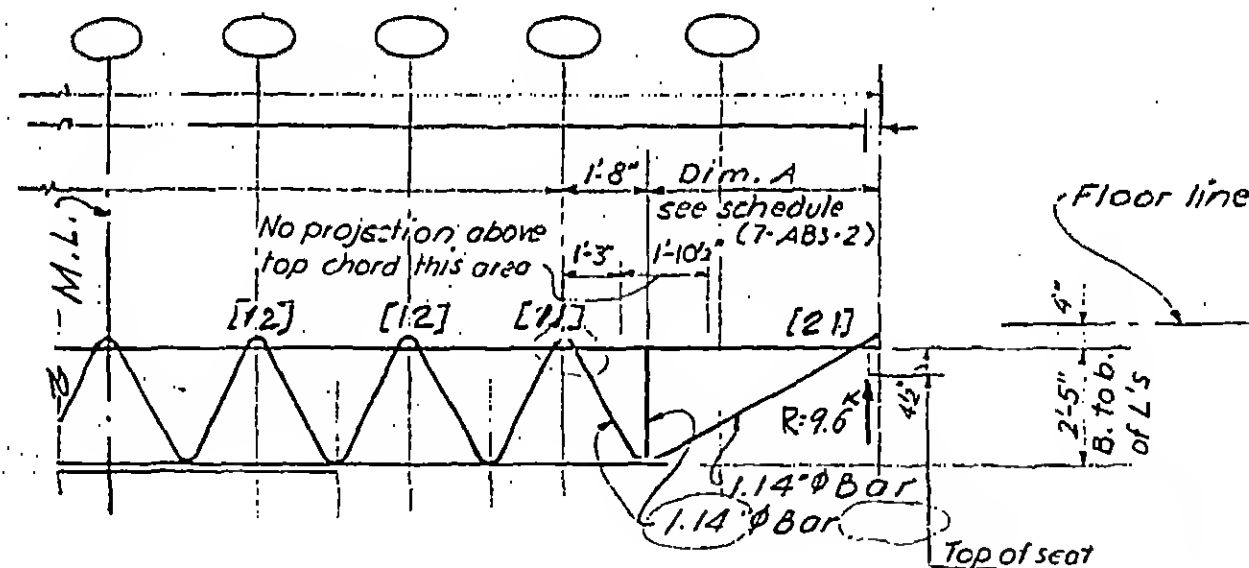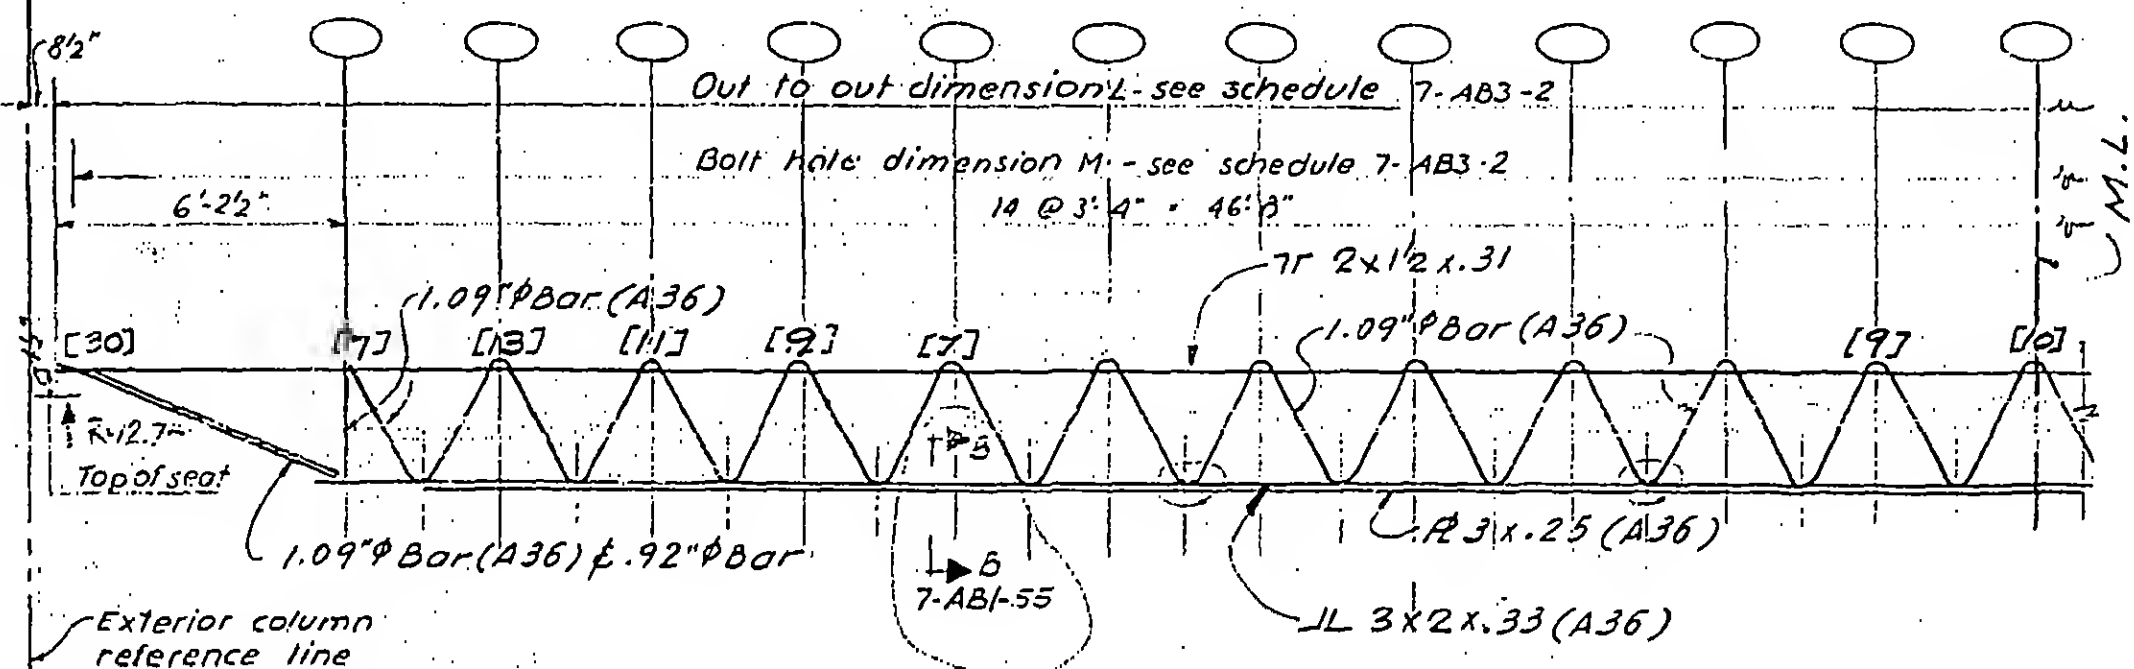

Elevation C32 T.7.

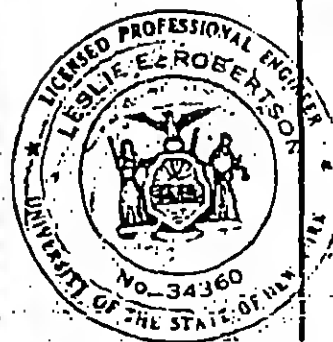

7-ABI-4

SKILLING - HELLE - CHRISTIANSEN - ROBERTSON

Structural & Civil Engineers



PROJECT THE WORLD TRADE CENTER

TITLE FLOOR TRUSS C32T8

DATE 1-3-68

REVISIONS

1-26-68
4-1-68
4-15-68
7-22-68
10-15-68

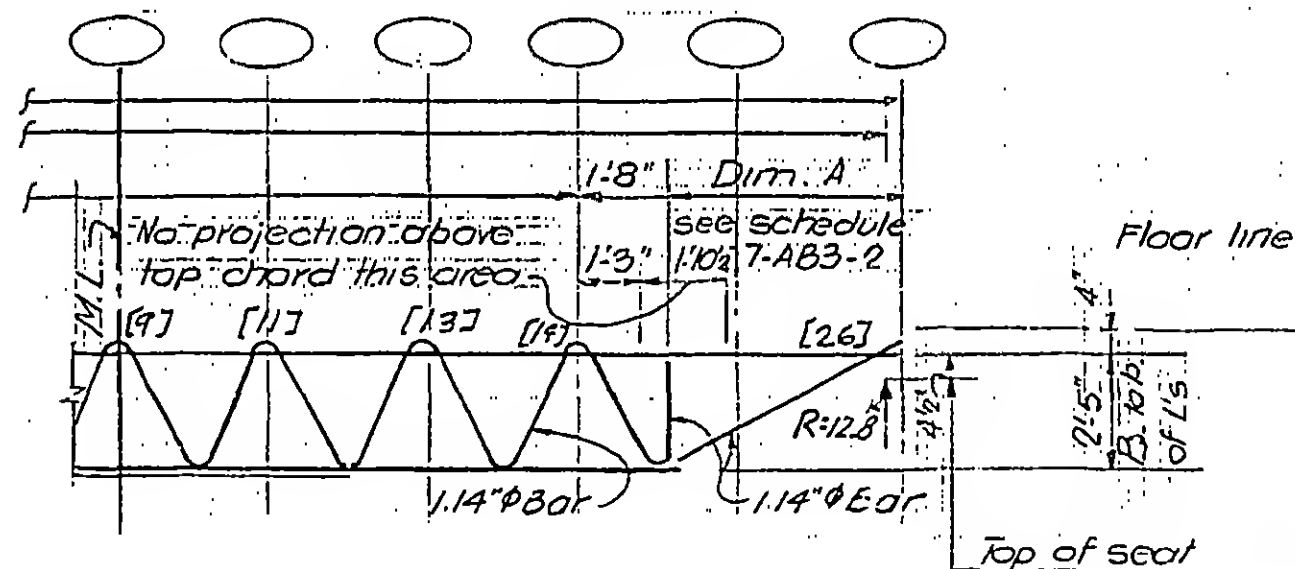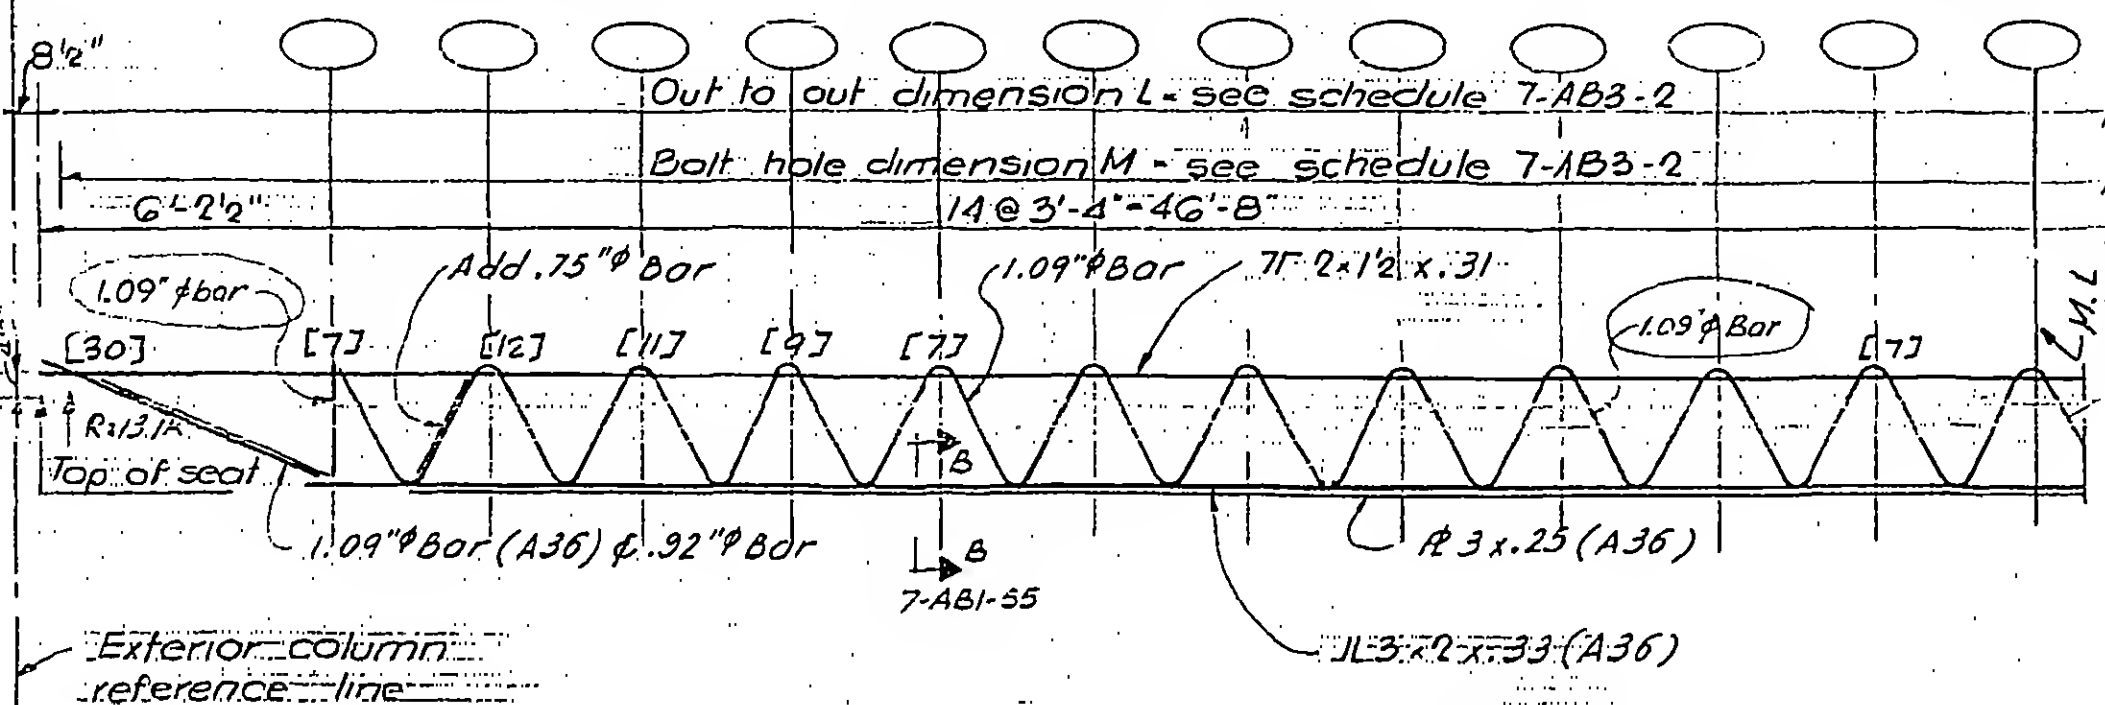

Elevation C32T8

7-AB1-5



SKILLING - HELLE - CHRISTIANSEN - ROBERTSON

Structural & Civil Engineers

PROJECT THE WORLD TRADE CENTER

TITLE FLOOR TRUSS C32T3

DATE 1-3-68



REVISIONS

1-26-68


4-15-68

5-10-68

7-22-68

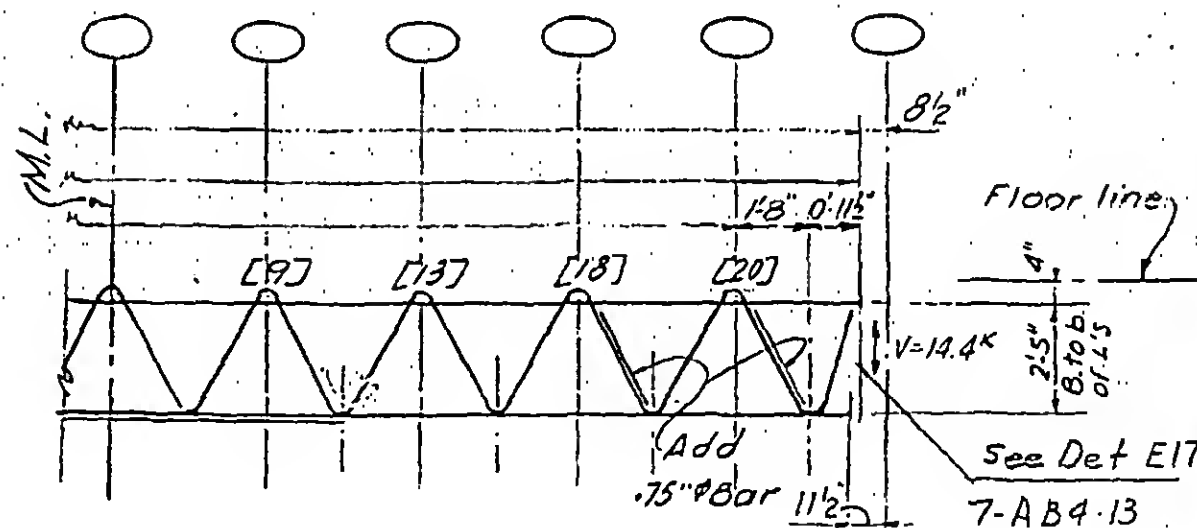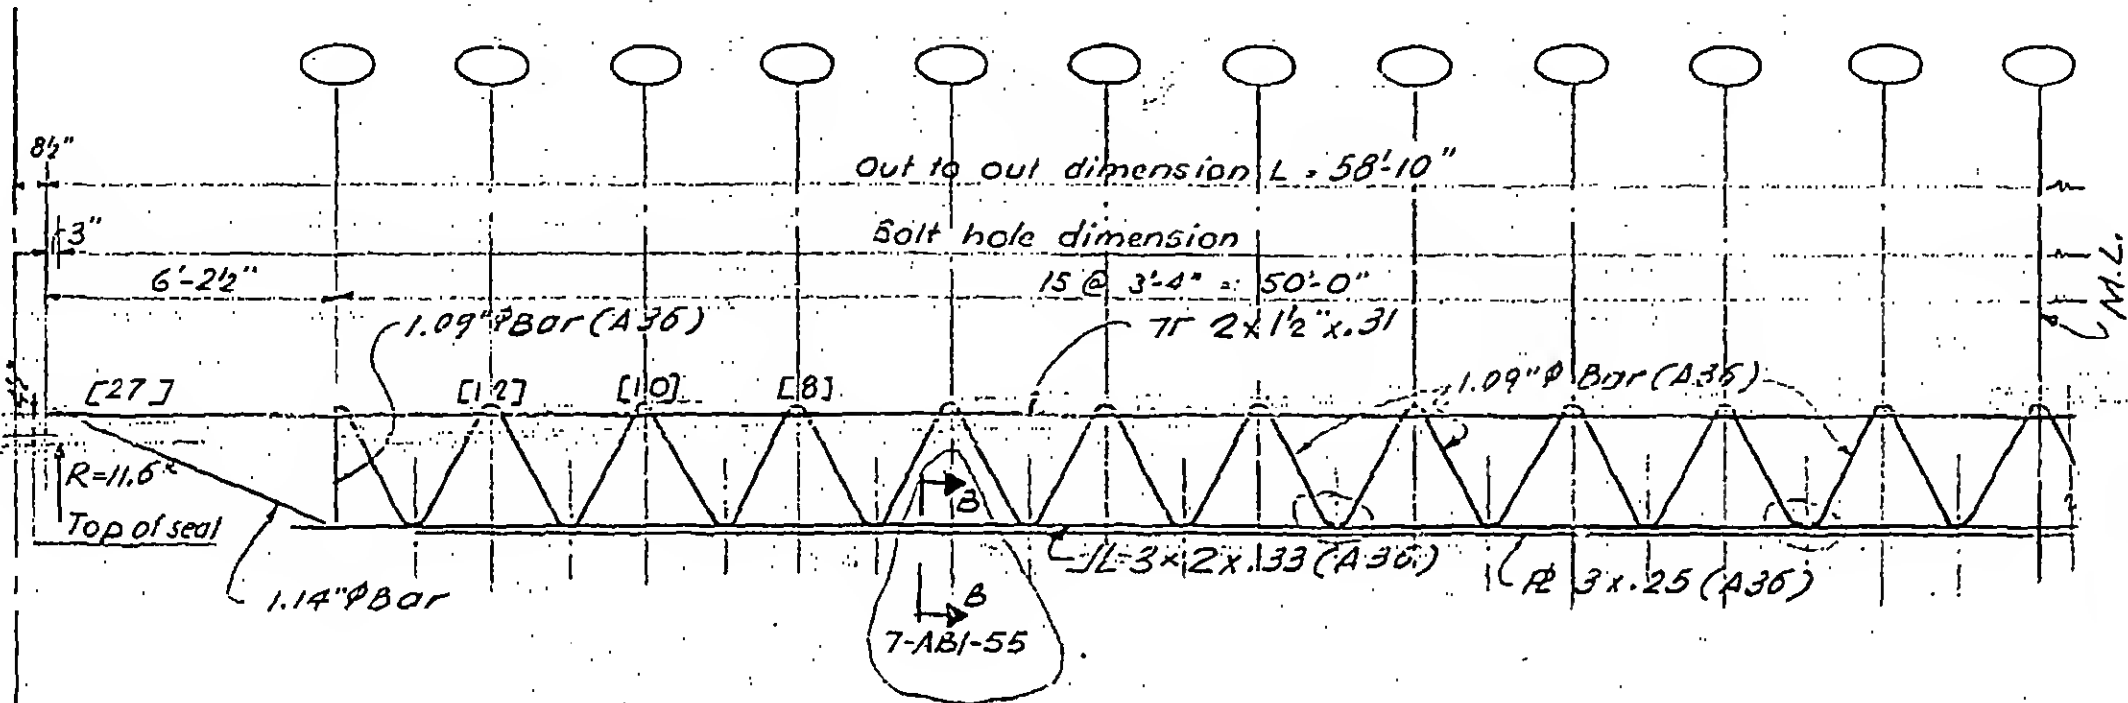

Elevation C32T3

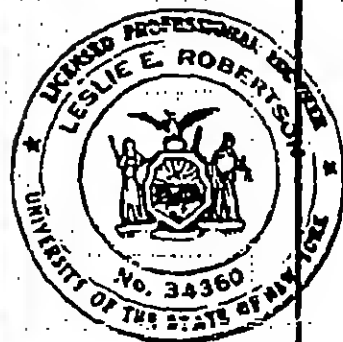

7-AB1-6

SKILLING - HELLE - CHRISTIANSEN - ROBERTSON

Structural & Civil Engineers


PROJECT THE WORLD TRADE CENTER

TITLE FLOOR TRUSS C32T9


DATE 1-3-68

REVISIONS


1-26-68
4-1-68
4-15-68
5-10-68
7-22-68

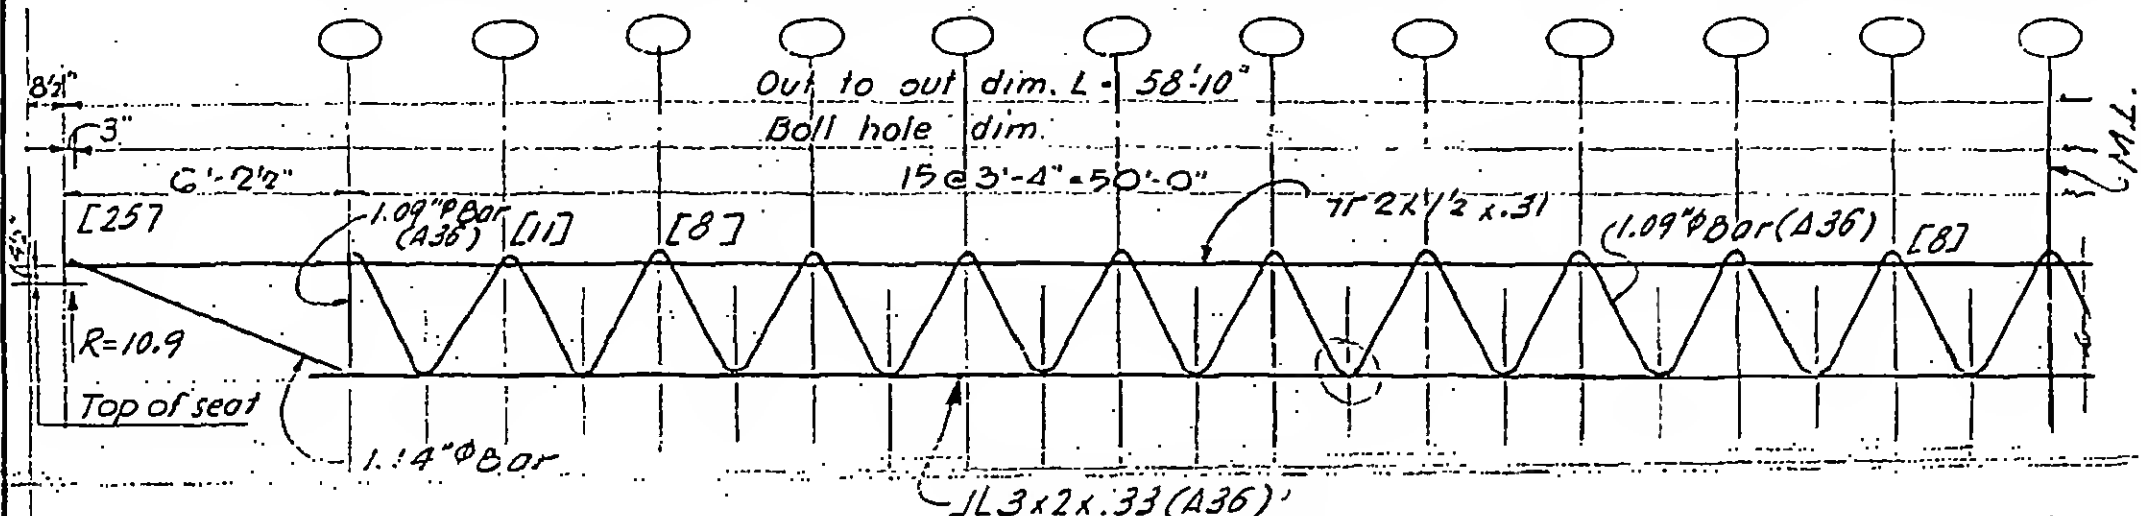

Exterior col.
ref. line

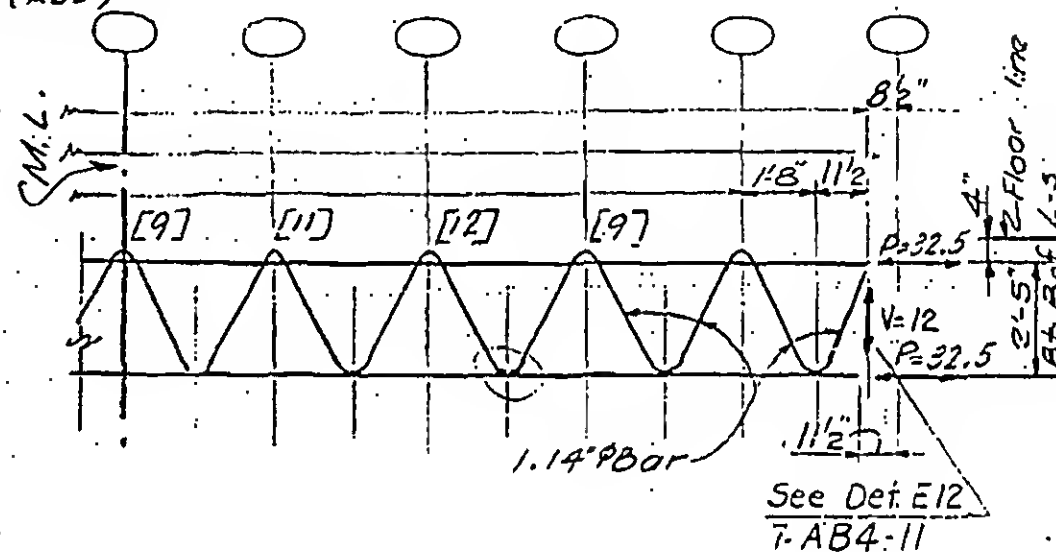

Elevation C32T9

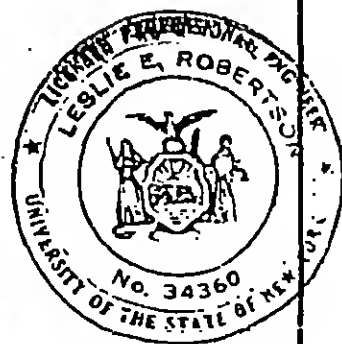

7-ABI-7

SKILLING - HELLE - CHRISTIANSEN - ROBERTSON

Structural & Civil Engineers

PROJECT

THE WORLD TRADE CENTER

TITLE

FLOOR TRUSS C32T10

DATE




1-26-68

REVISIONS

4-1-68

5-10-68

7-22-68

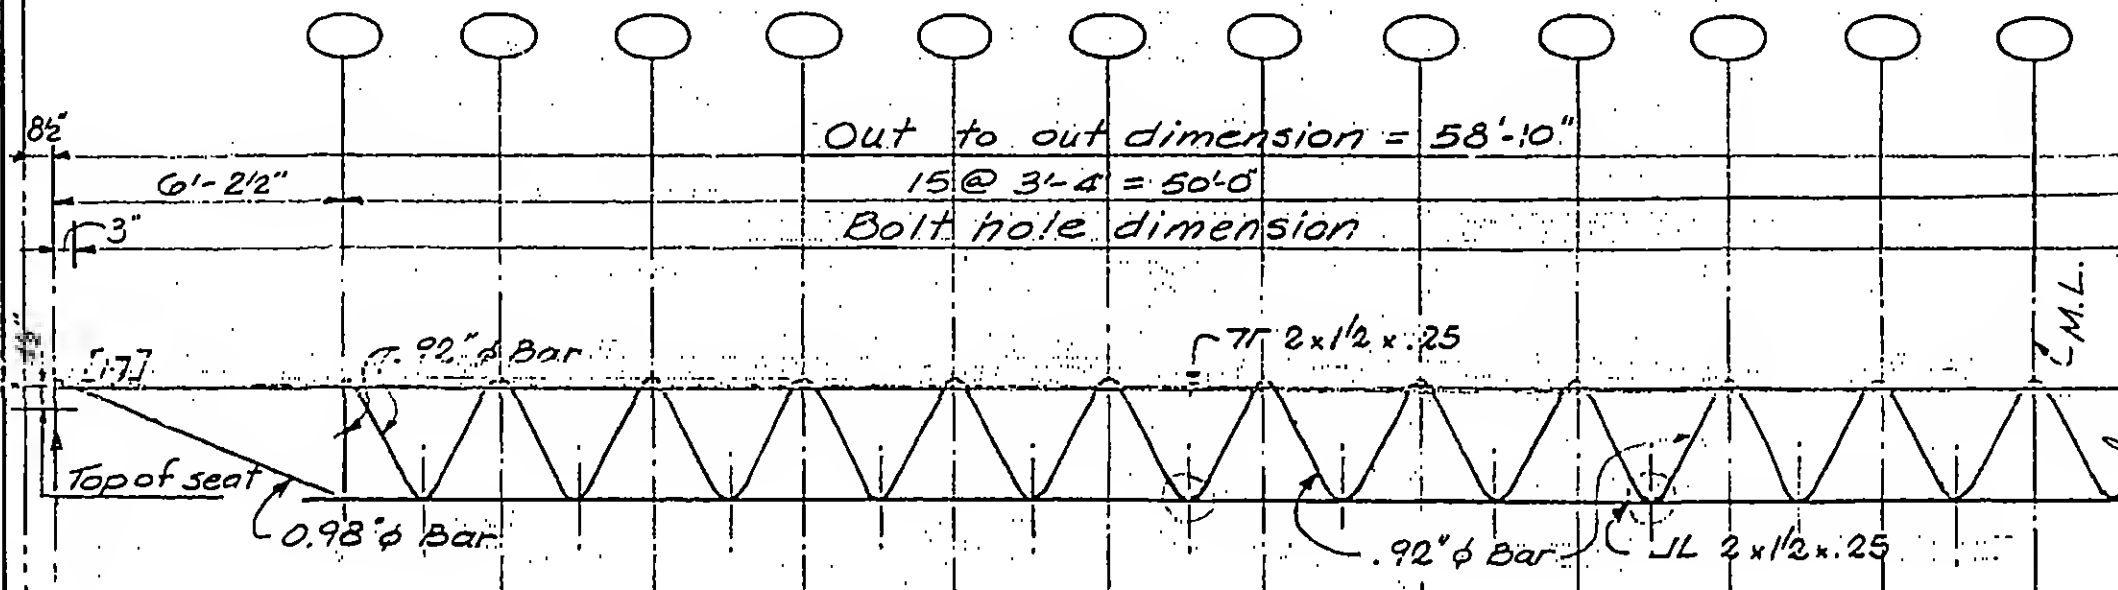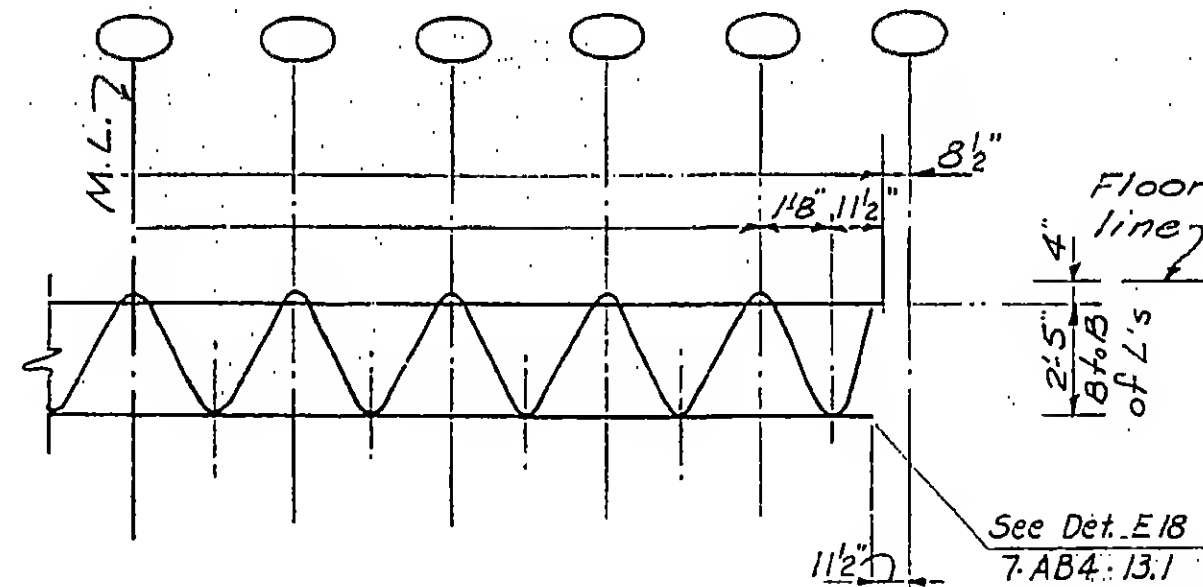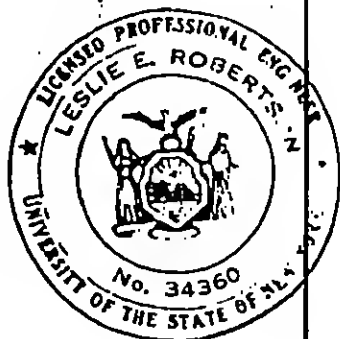Exterior columns
ref. lineElevation C32T10

7-ABI-8

SKILLING - HELLE - CHRISTIANSEN - ROBERTSON

Structural & Civil Engineers

PROJECT

THE WORLD TRADE CENTER

TITLE


FLOOR TRUSS C32T11

DATE


1-26-68

REVISIONS


4-1-68
5-10-68
7-22-68

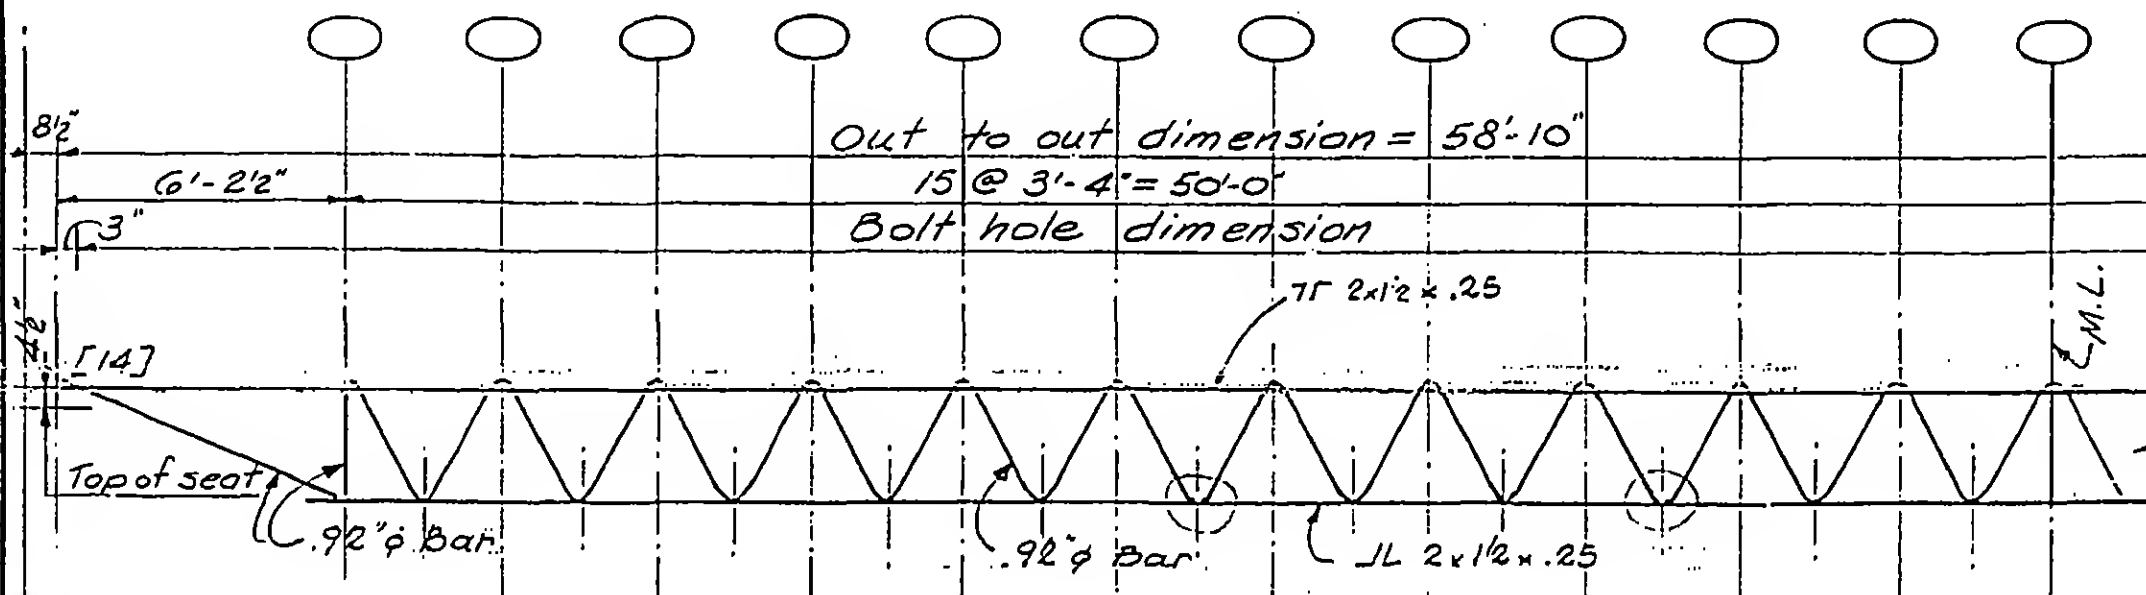

Exterior columns
ref. line

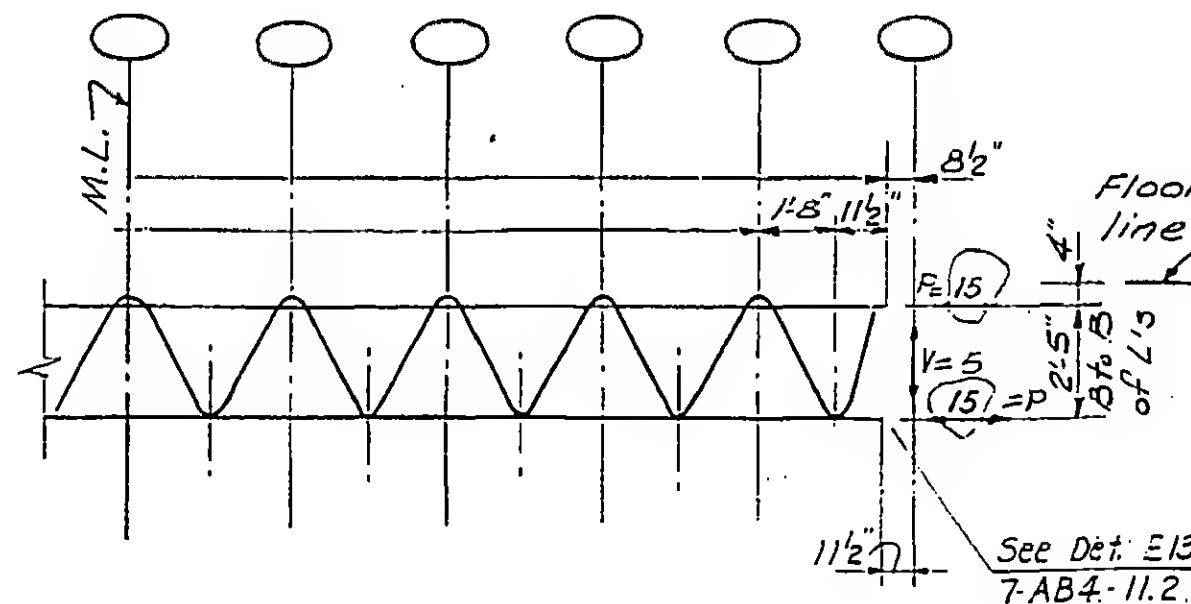

Elevation C32T11.

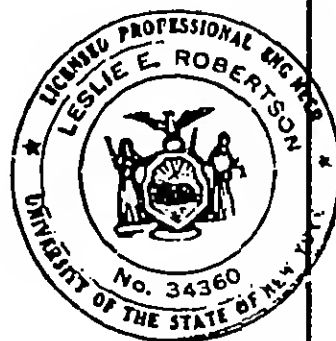

7-AB1-9

SKILLING - HELLE - CHRISTIANSEN - ROBERTSON

Structural & Civil Engineers

PROJECT THE WORLD TRADE CENTER

TITLE FLOOR TRUSS - C32T4

DATE 1-3-68


REVISIONS

1-26-68


4-1-68

5-10-68

7-22-68

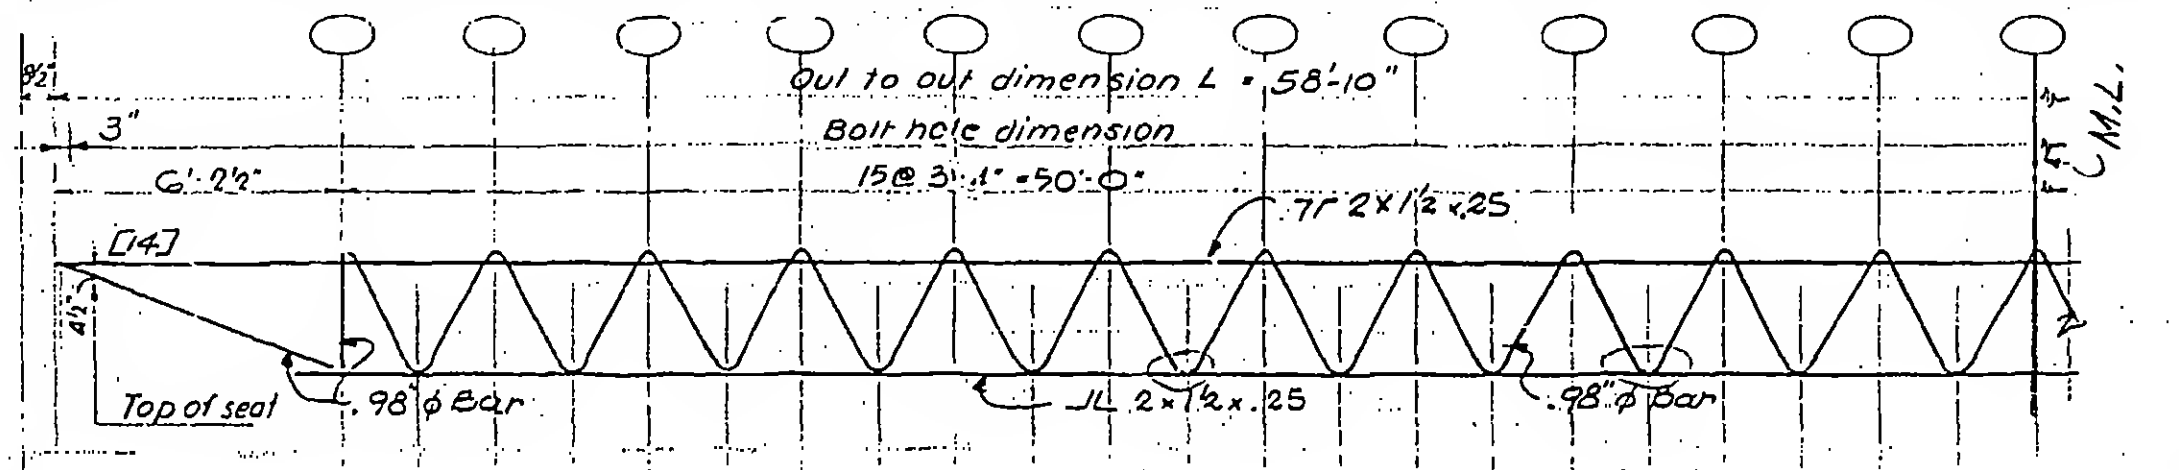


2 Exterior col.
ref. line

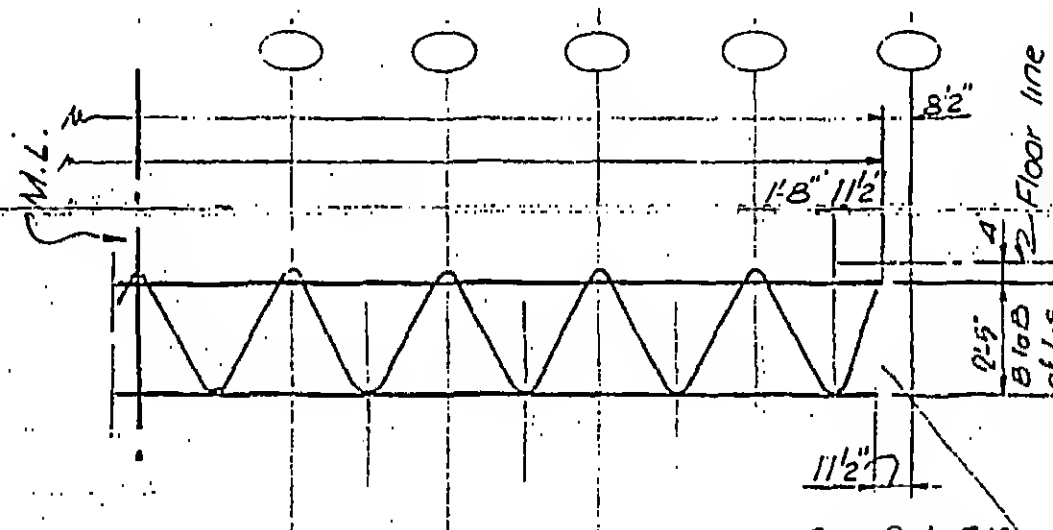

Elevation C32T4


See Det. E16
7-AB4-12

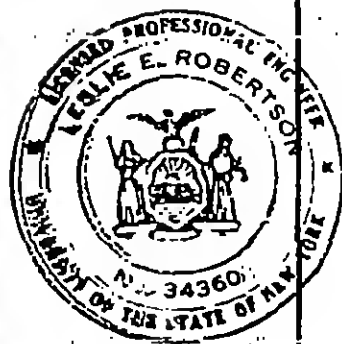

7-ABI-10


REVISIONS

1-3-68
1-26-68
2-15-68
4-1-68
7-22-68

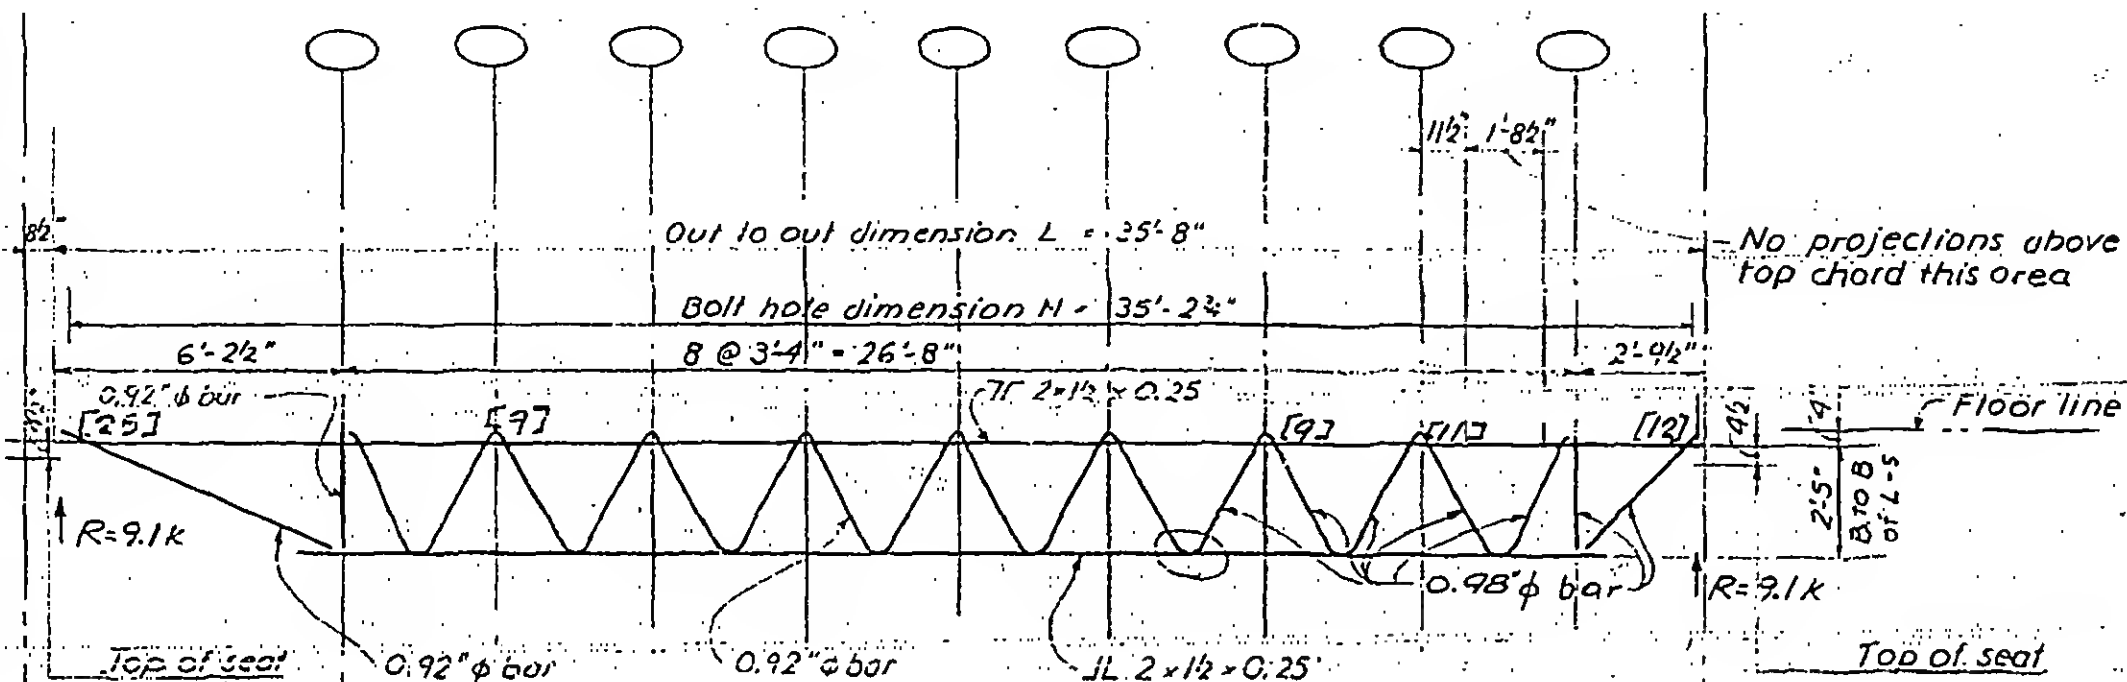


Reference line
exterior columns

Elevation C32T5


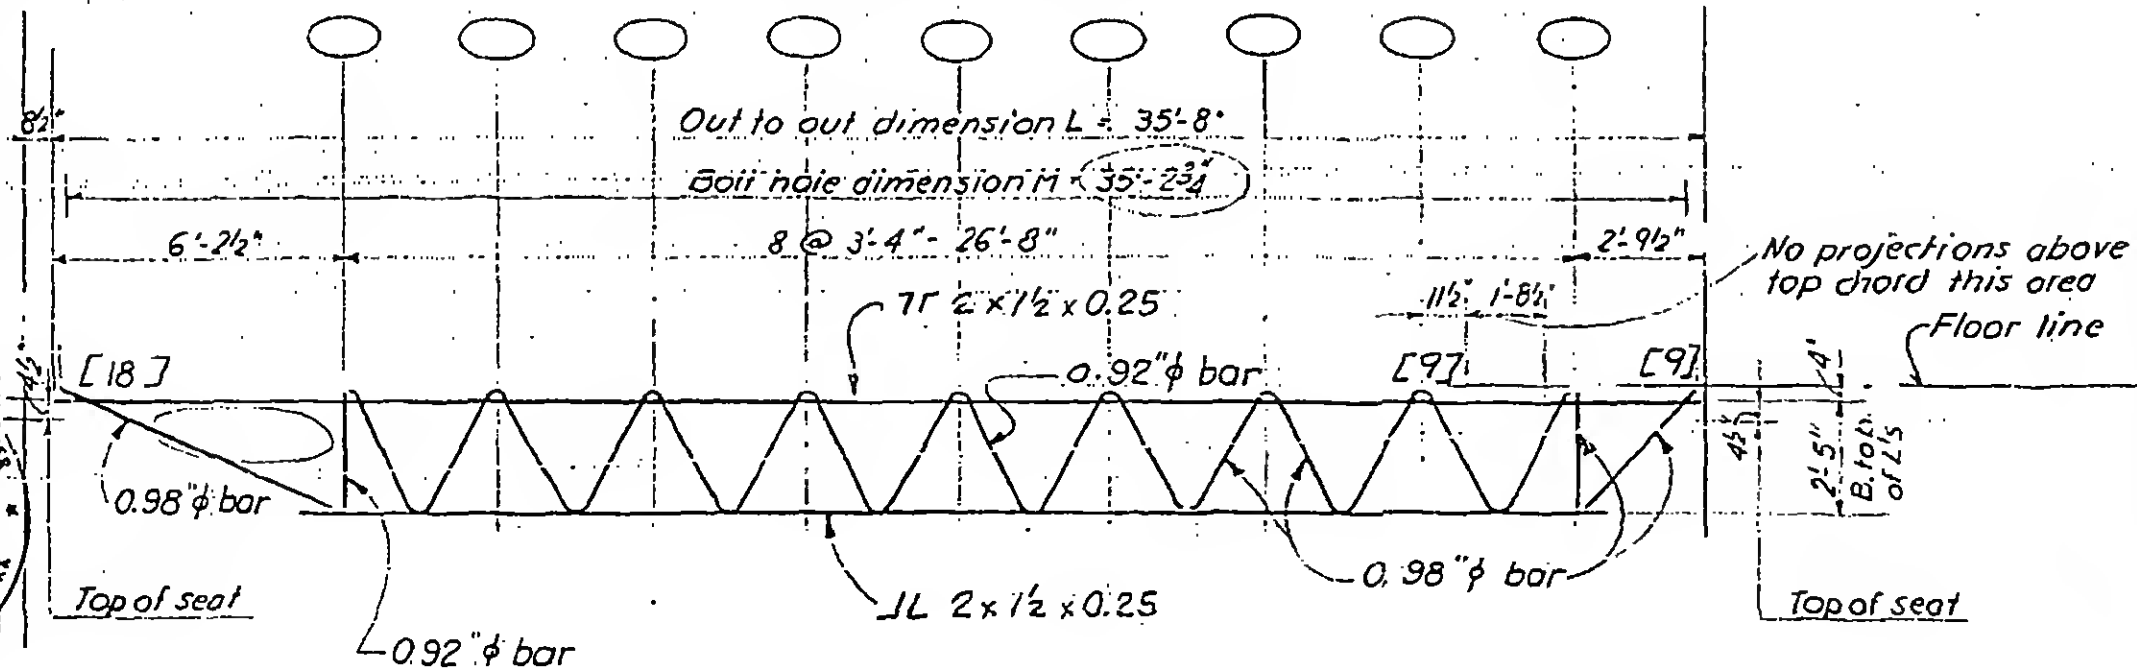


Elevation C32T12

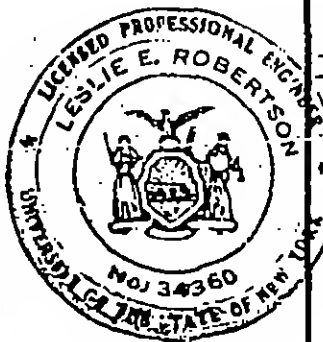

REVISIONS

1-26-68
4-1-68
5-10-68
7-22-68

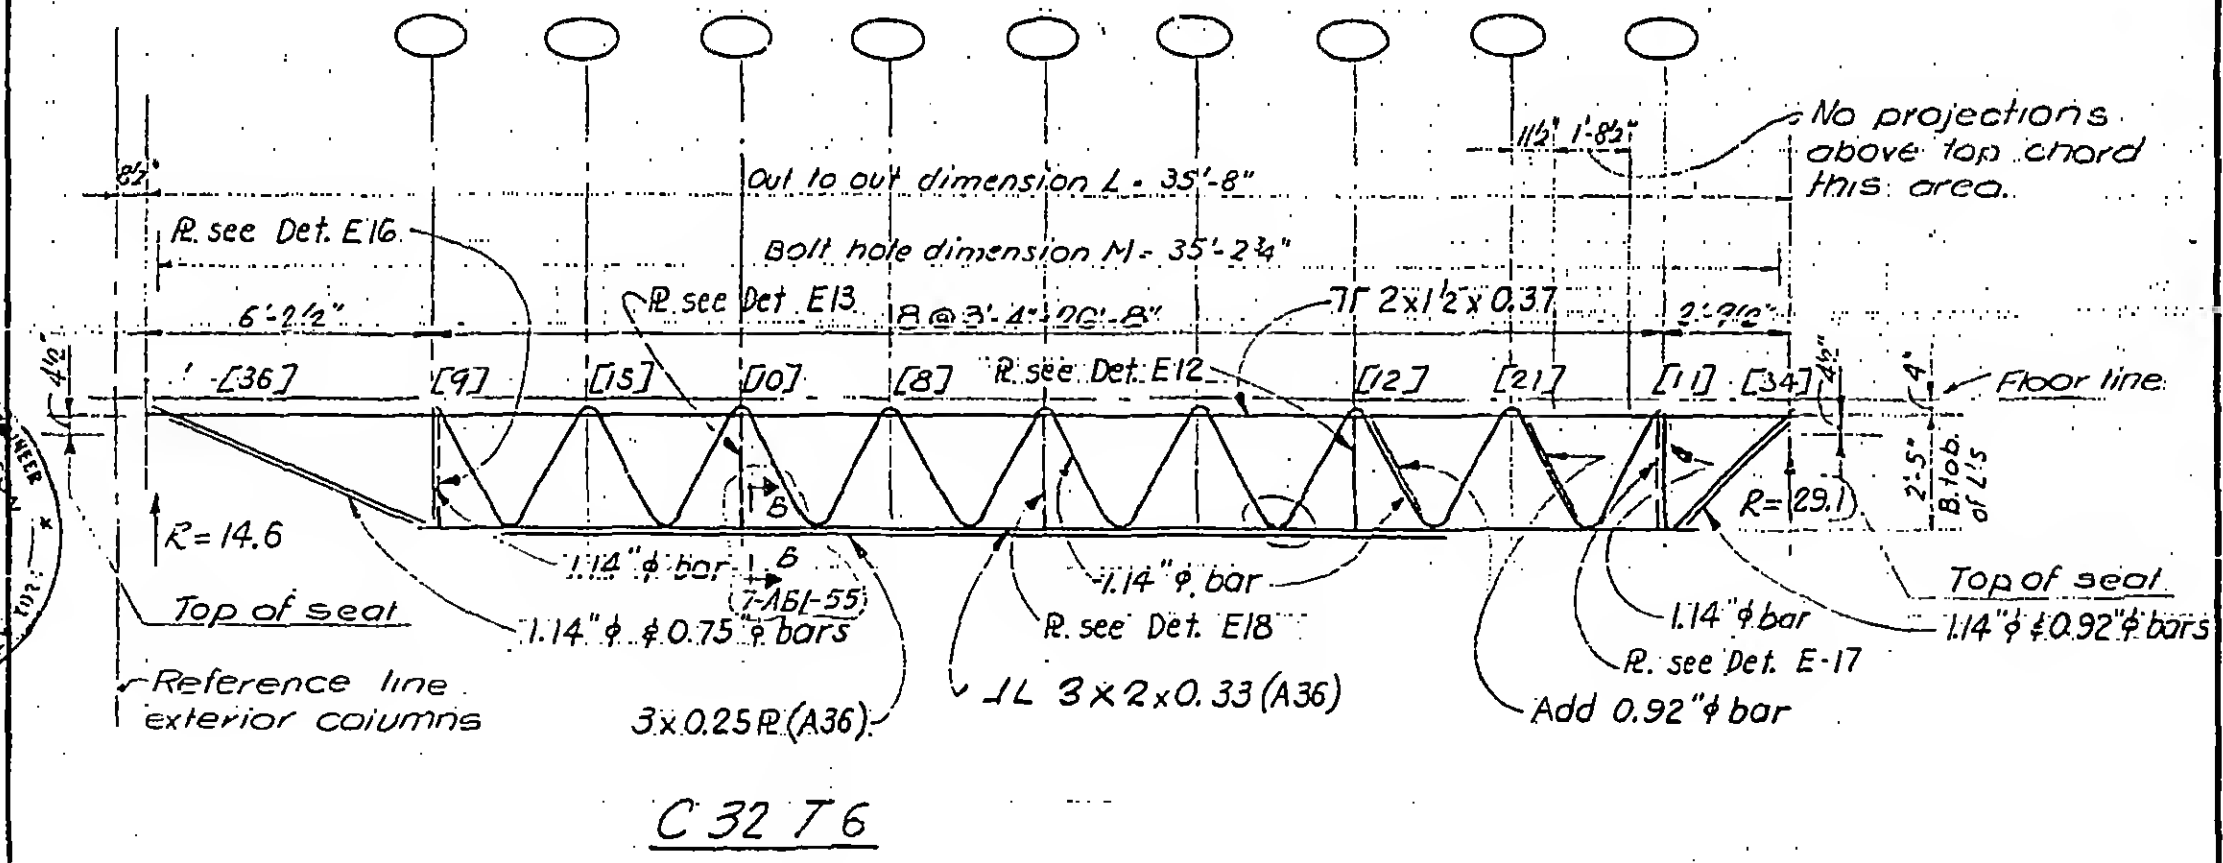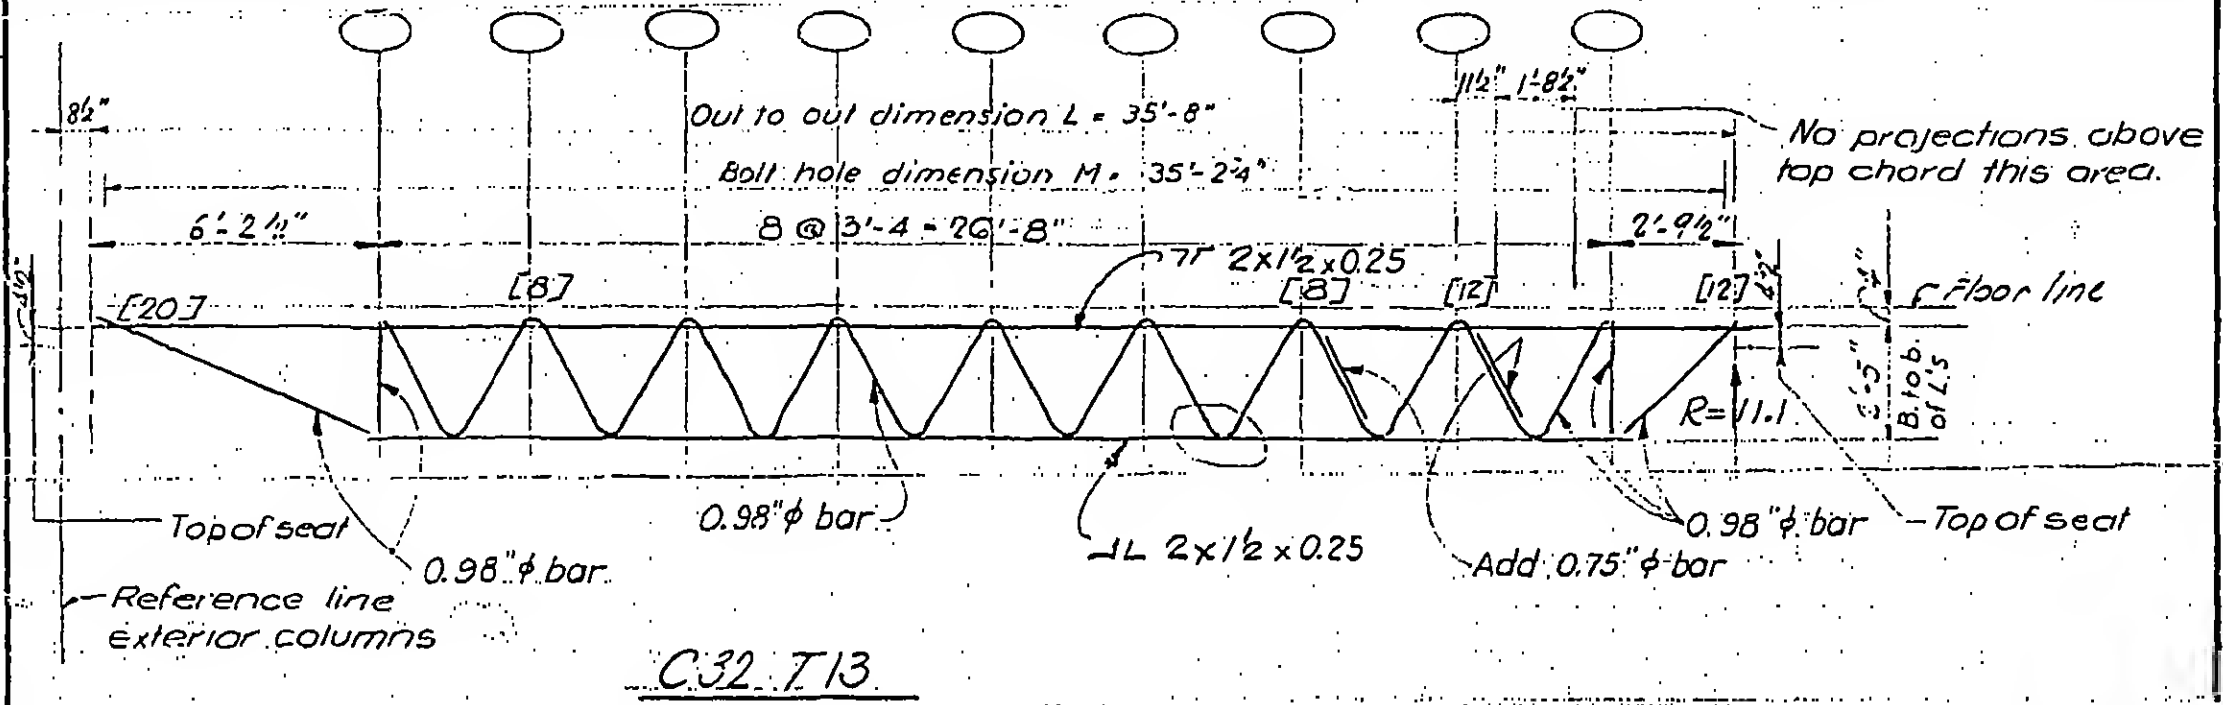


PROJECT THE WORLD TRADE CENTER


TITLE FLOOR TRUSS C32 T14

DATE 8-1-68

REVISIONS

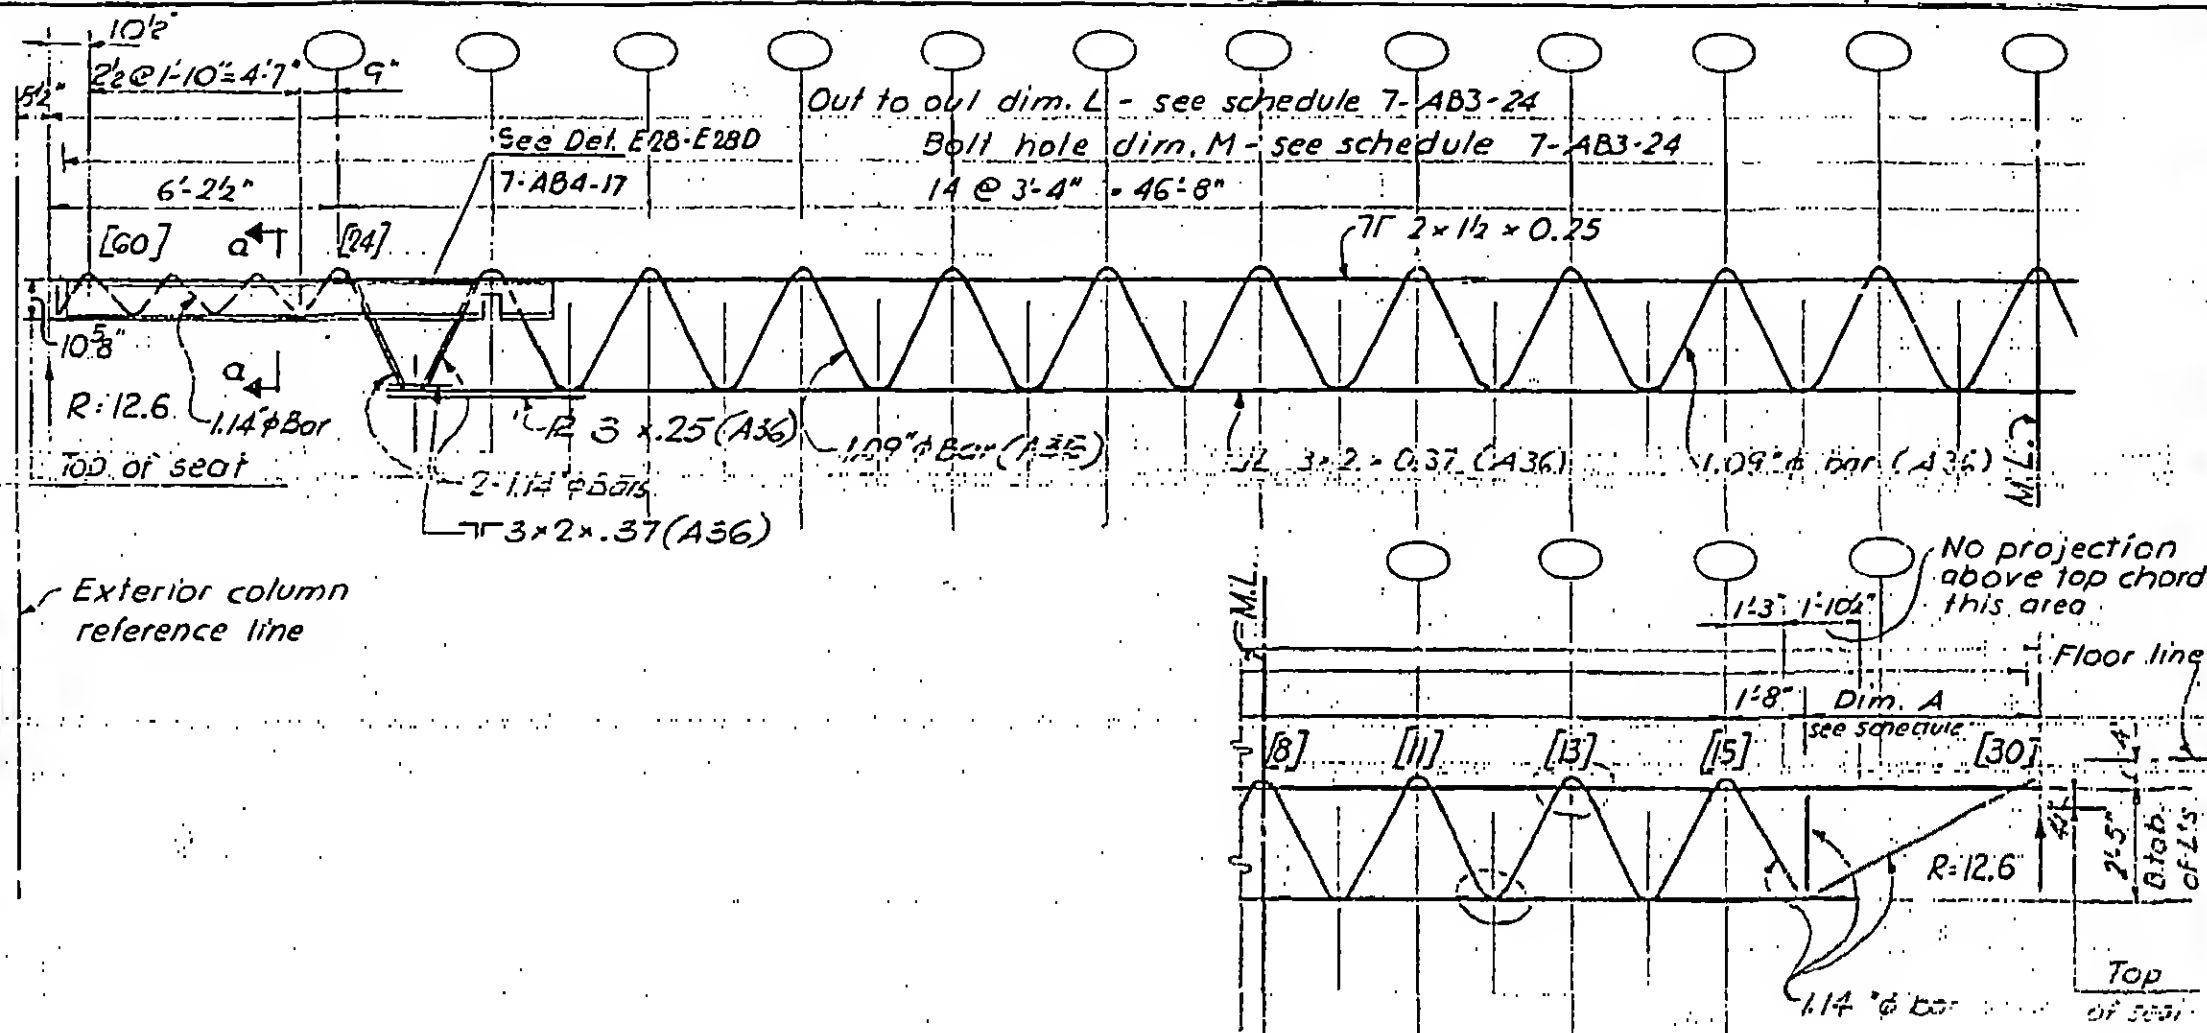8-15-68
10-4-68

Elevation C32 T14

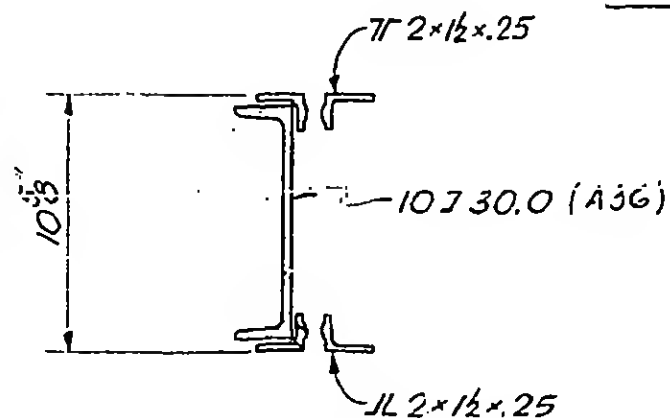

Section a-a

SKILLING - HELLE - CHRISTIANSEN - ROBERTSON


Structural & Civil Engineers

PROJECT THE WORLD TRADE CENTER TITLE FLOOR TRUSS C32 T15


DATE 8-15-68

REVISIONS


10-4-68

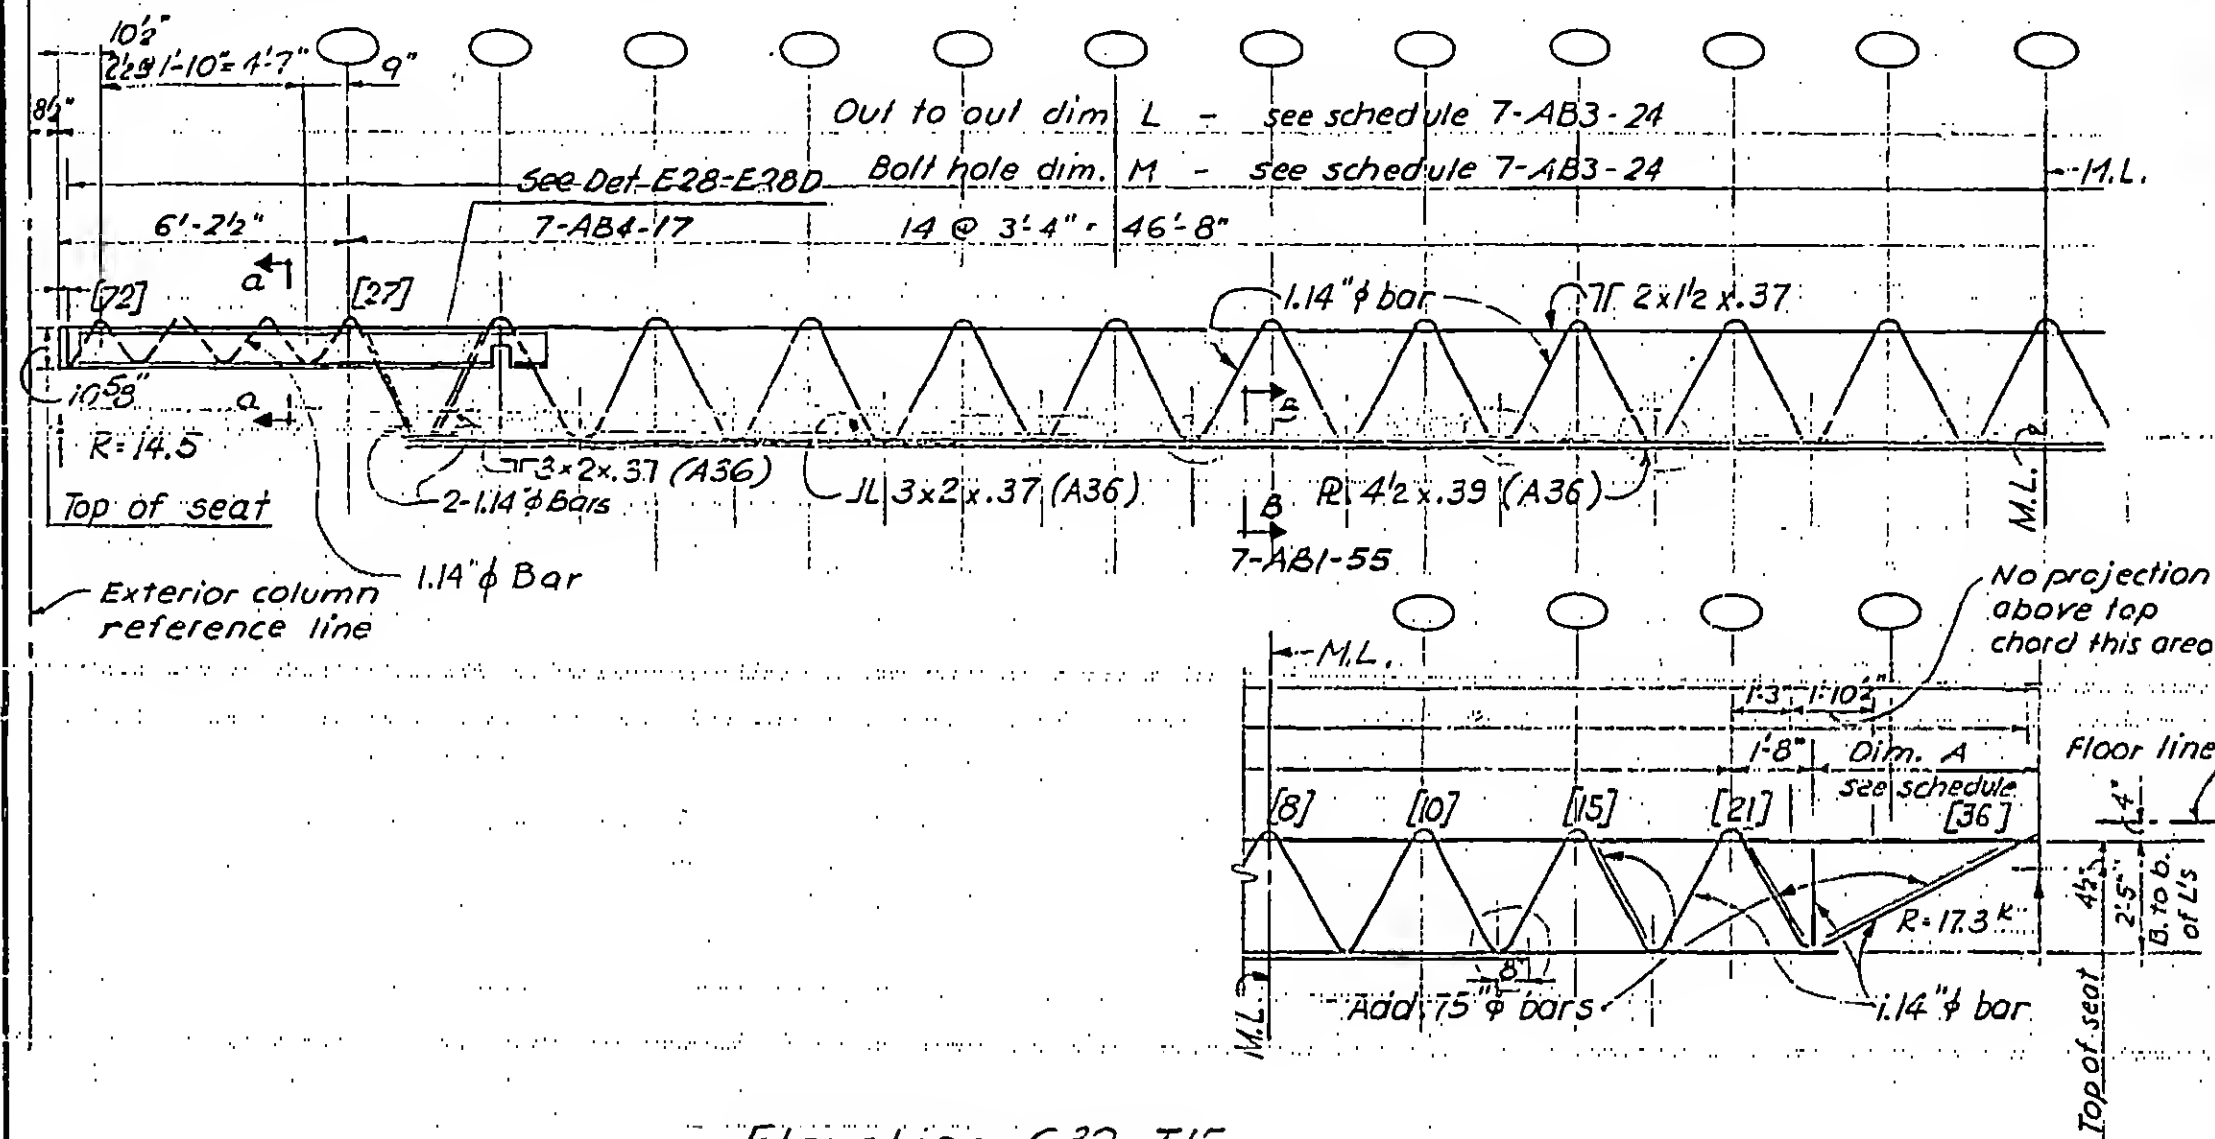

Elevation C32 T15

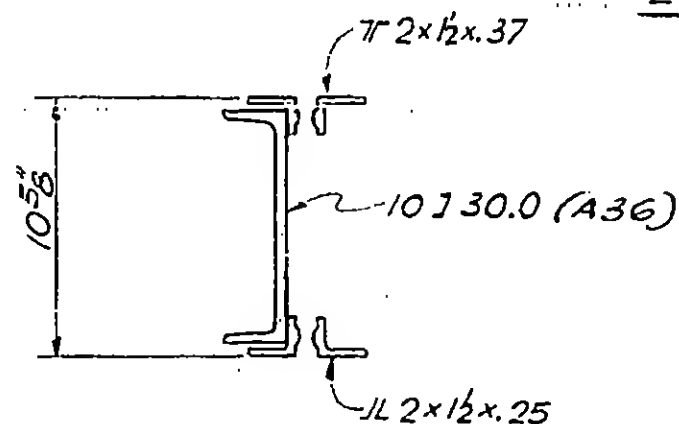



Section a-a

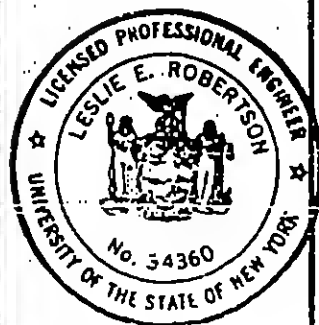


7-ABI-14

REVISIONS

10-4-68

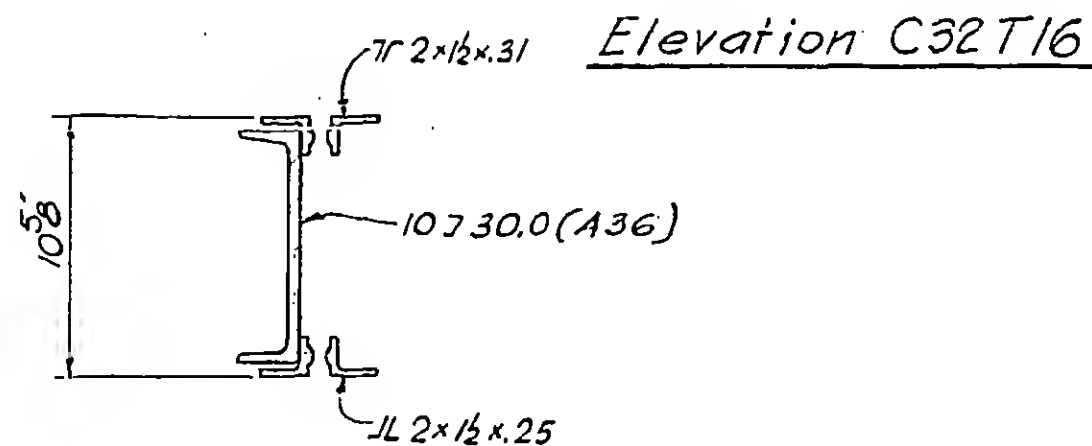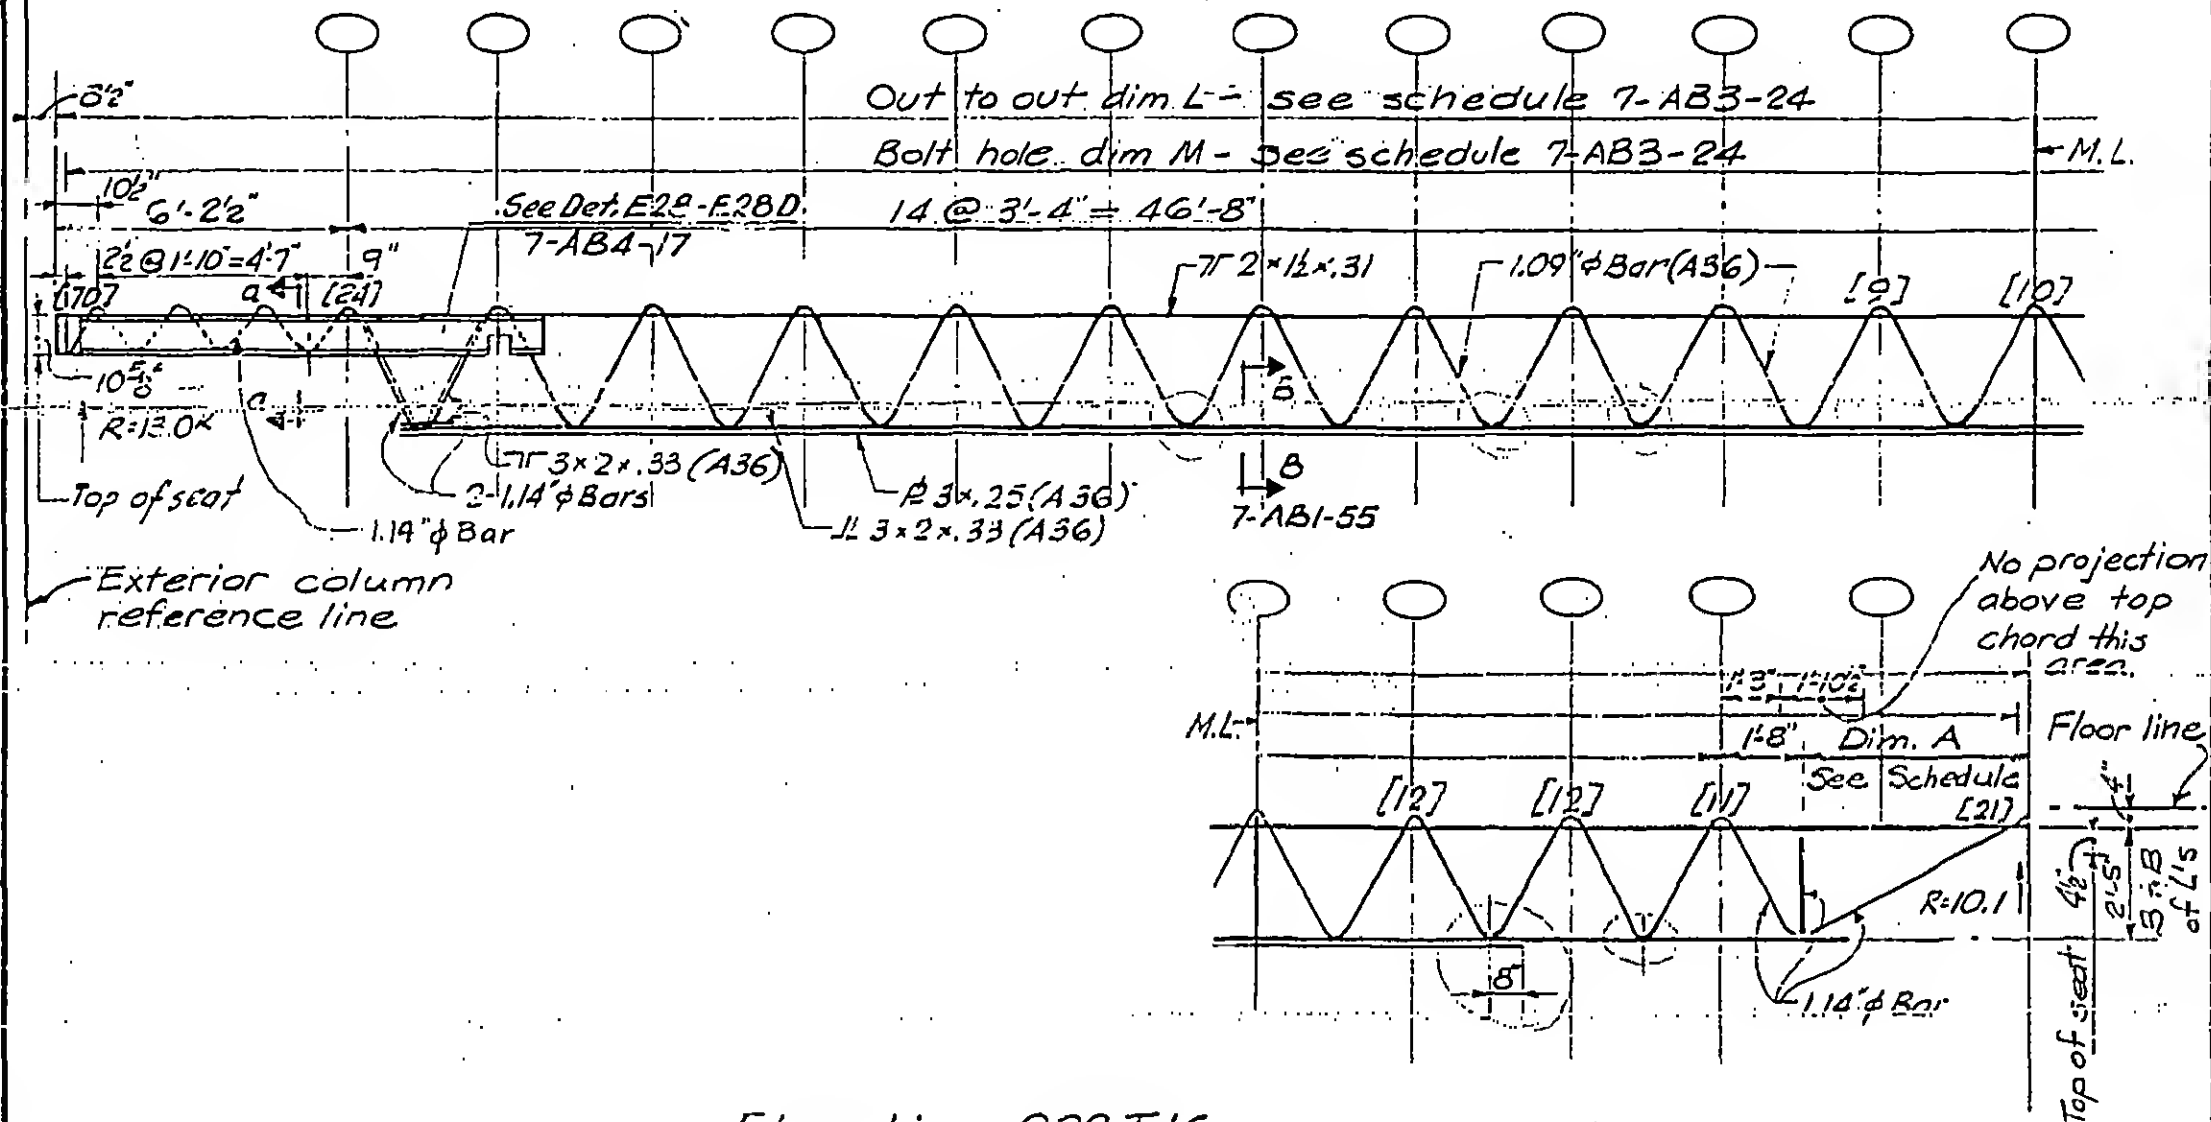

Section a-a

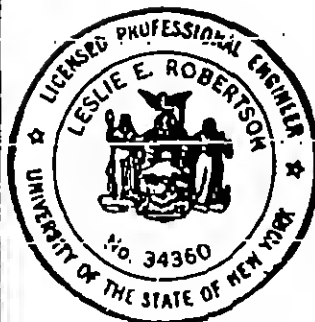

SKILLING - HELLE - CHRISTIANSEN - ROBERTSON

Structural & Civil Engineers




PROJECT THE WORLD TRADE CENTER

TITLE FLOOR TRUSS C32 T17

DATE 8-15-68


REVISIONS

10-4-68

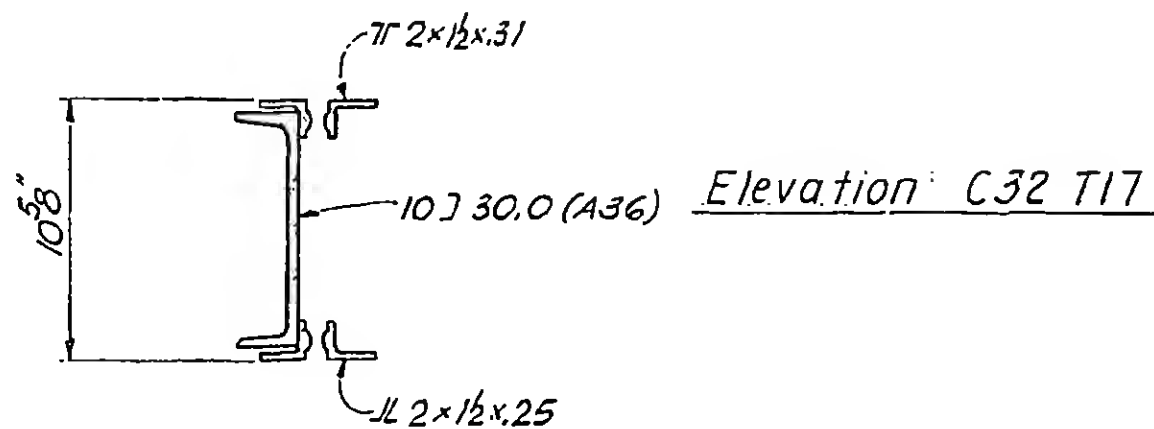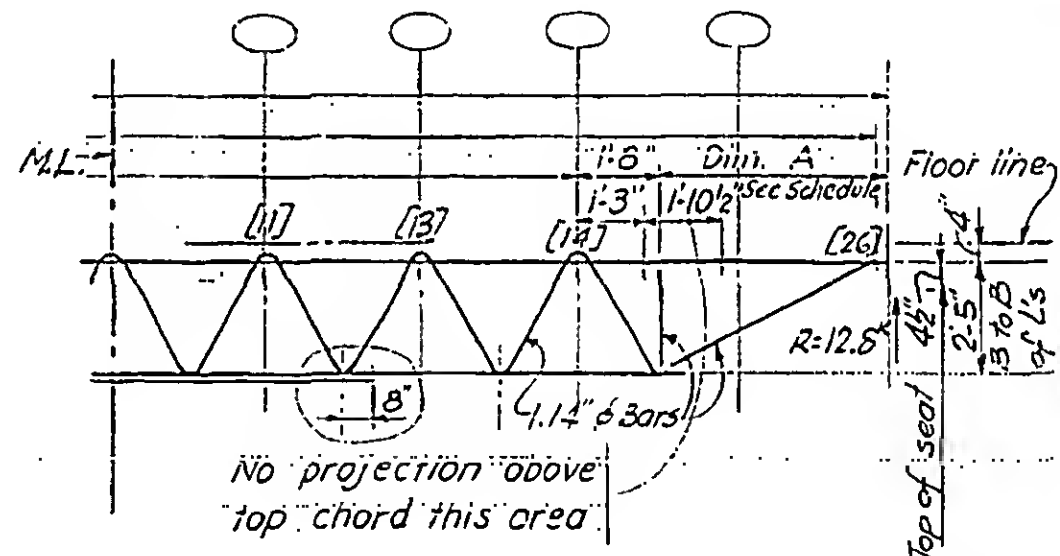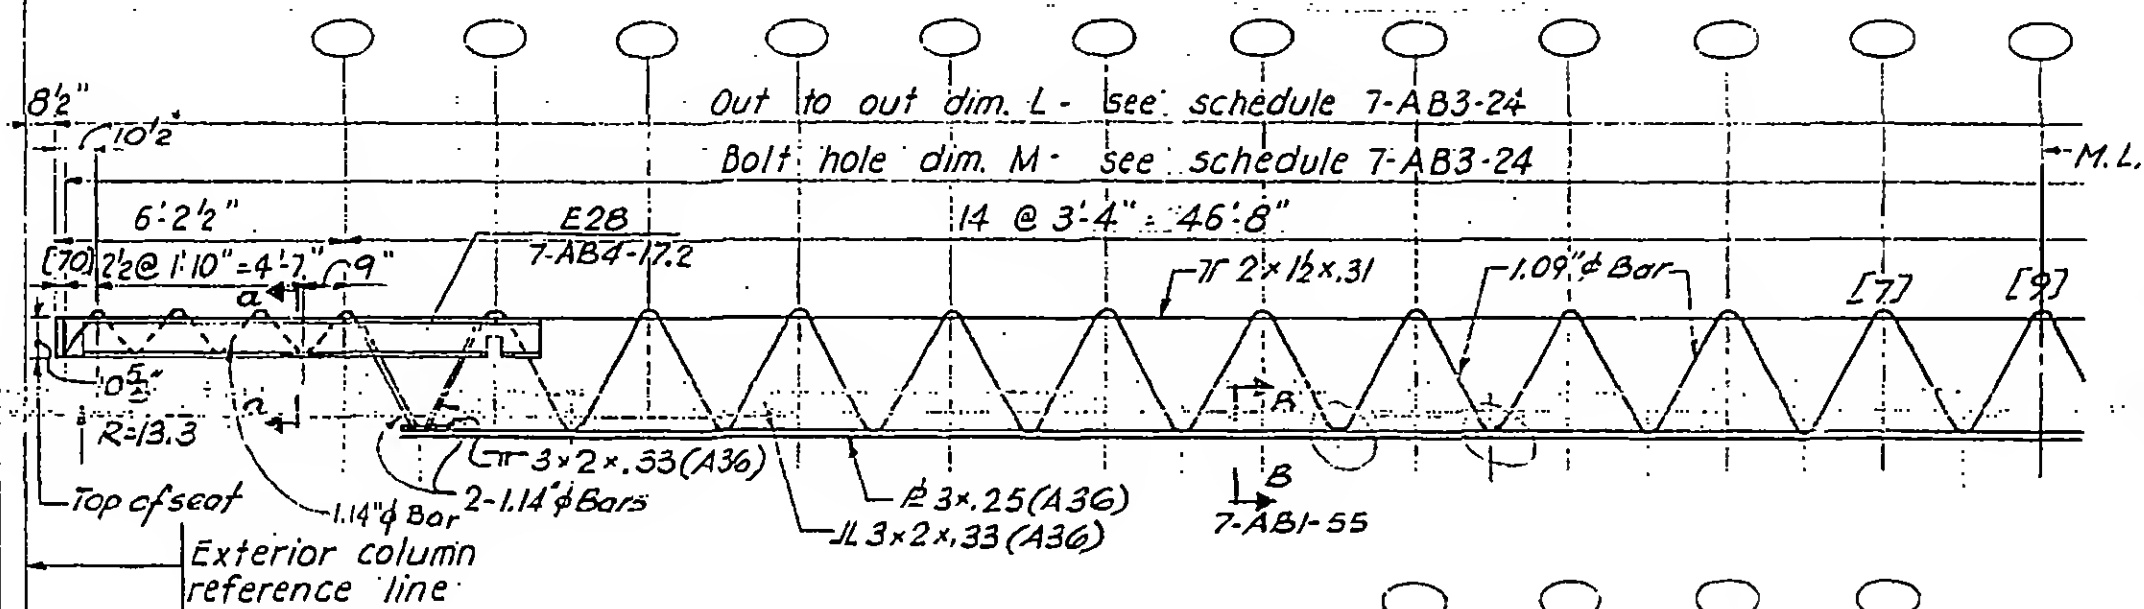

Section a-a

7-AB1-16

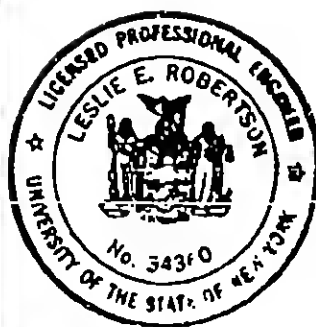

SKILLING - HELLE - CHRISTIANSEN - ROBERTSON

Structural & Civil Engineers



PROJECT THE WORLD TRADE CENTER

TITLE FLOOR TRUSS C 32 T18


DATE 8-15-68

REVISIONS


10-4-68

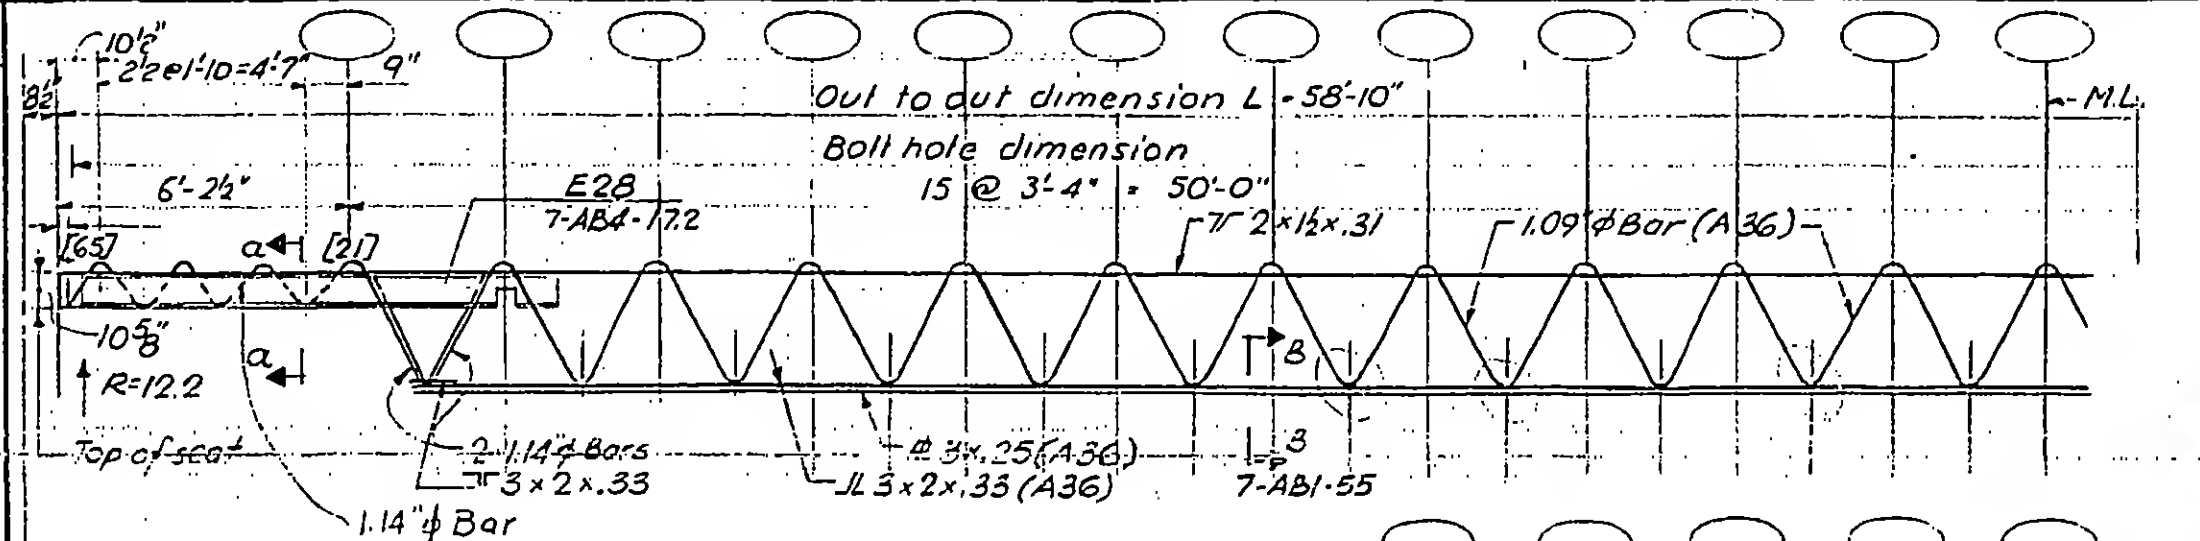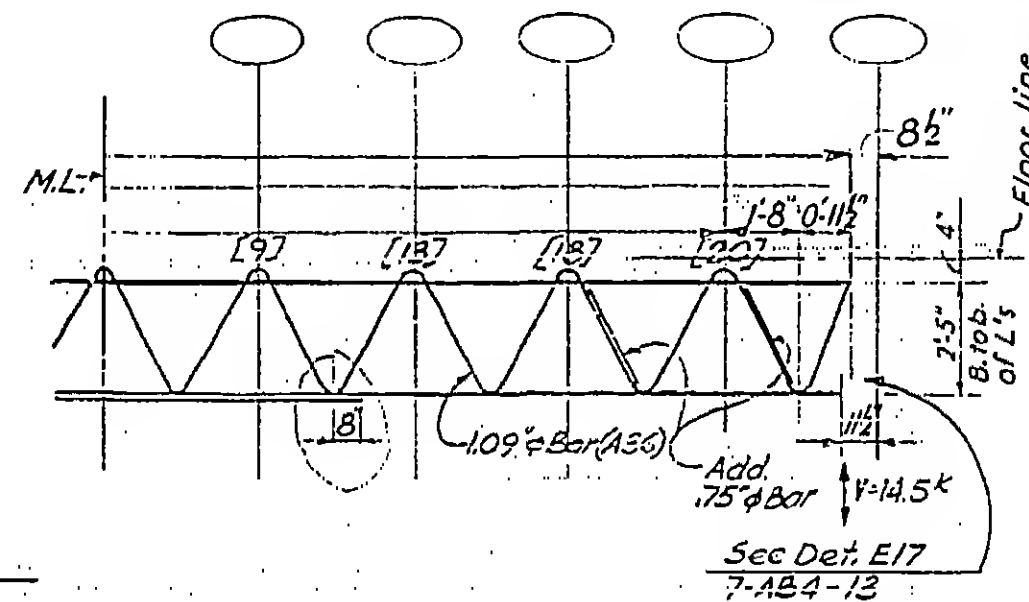Exterior col.
ref. line

Elevation C 32 T18

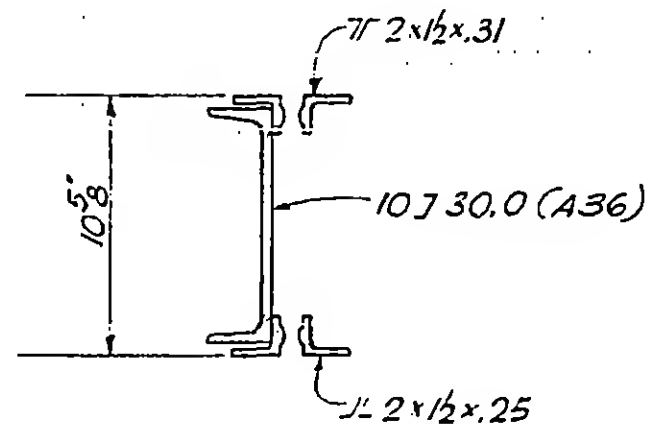

Section a-a

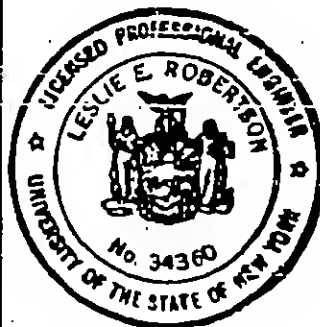

7-ABI-17


PROJECT *THE WORLD TRADE CENTER*

TITLE FLOOR TRUSS C32 T19


DATE	8-15-68
------	---------

REVISIONS

10-4-68

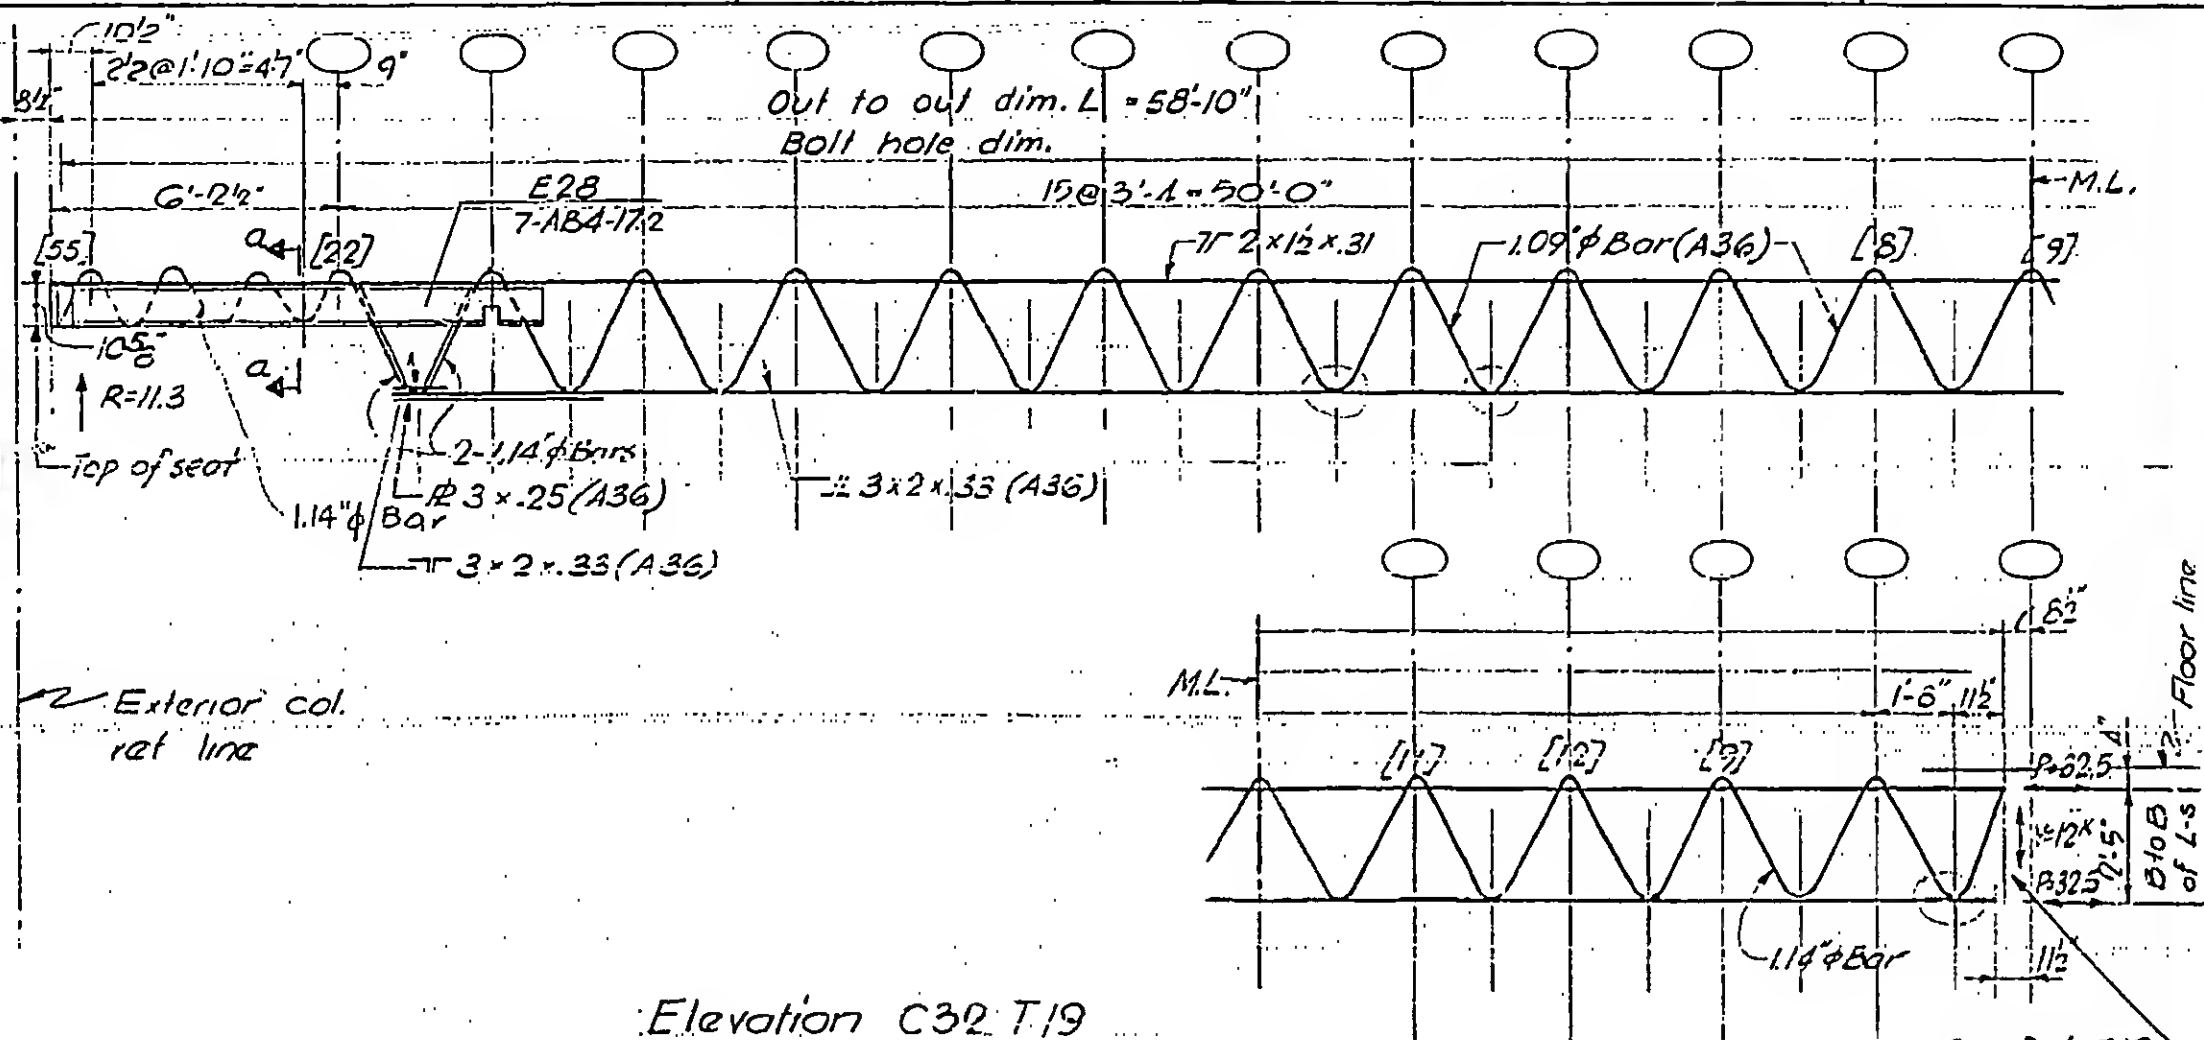

See Det. E12
7-AB4-11

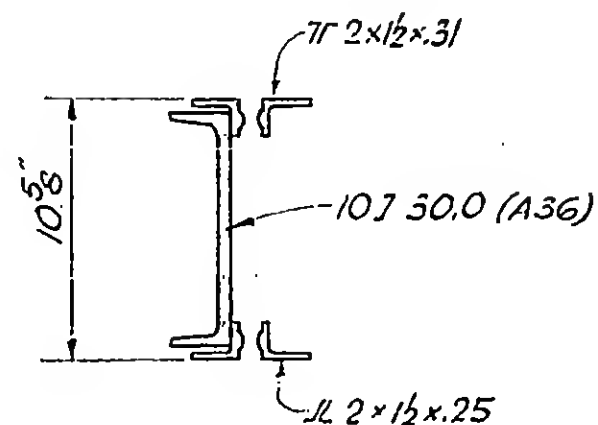

7-AB1-18


PROJECT THE WORLD TRADE CENTER.

TITLE FLOOR TRUSS C32 T20



DATE 8-15-68

REVISIONS

10-4-68

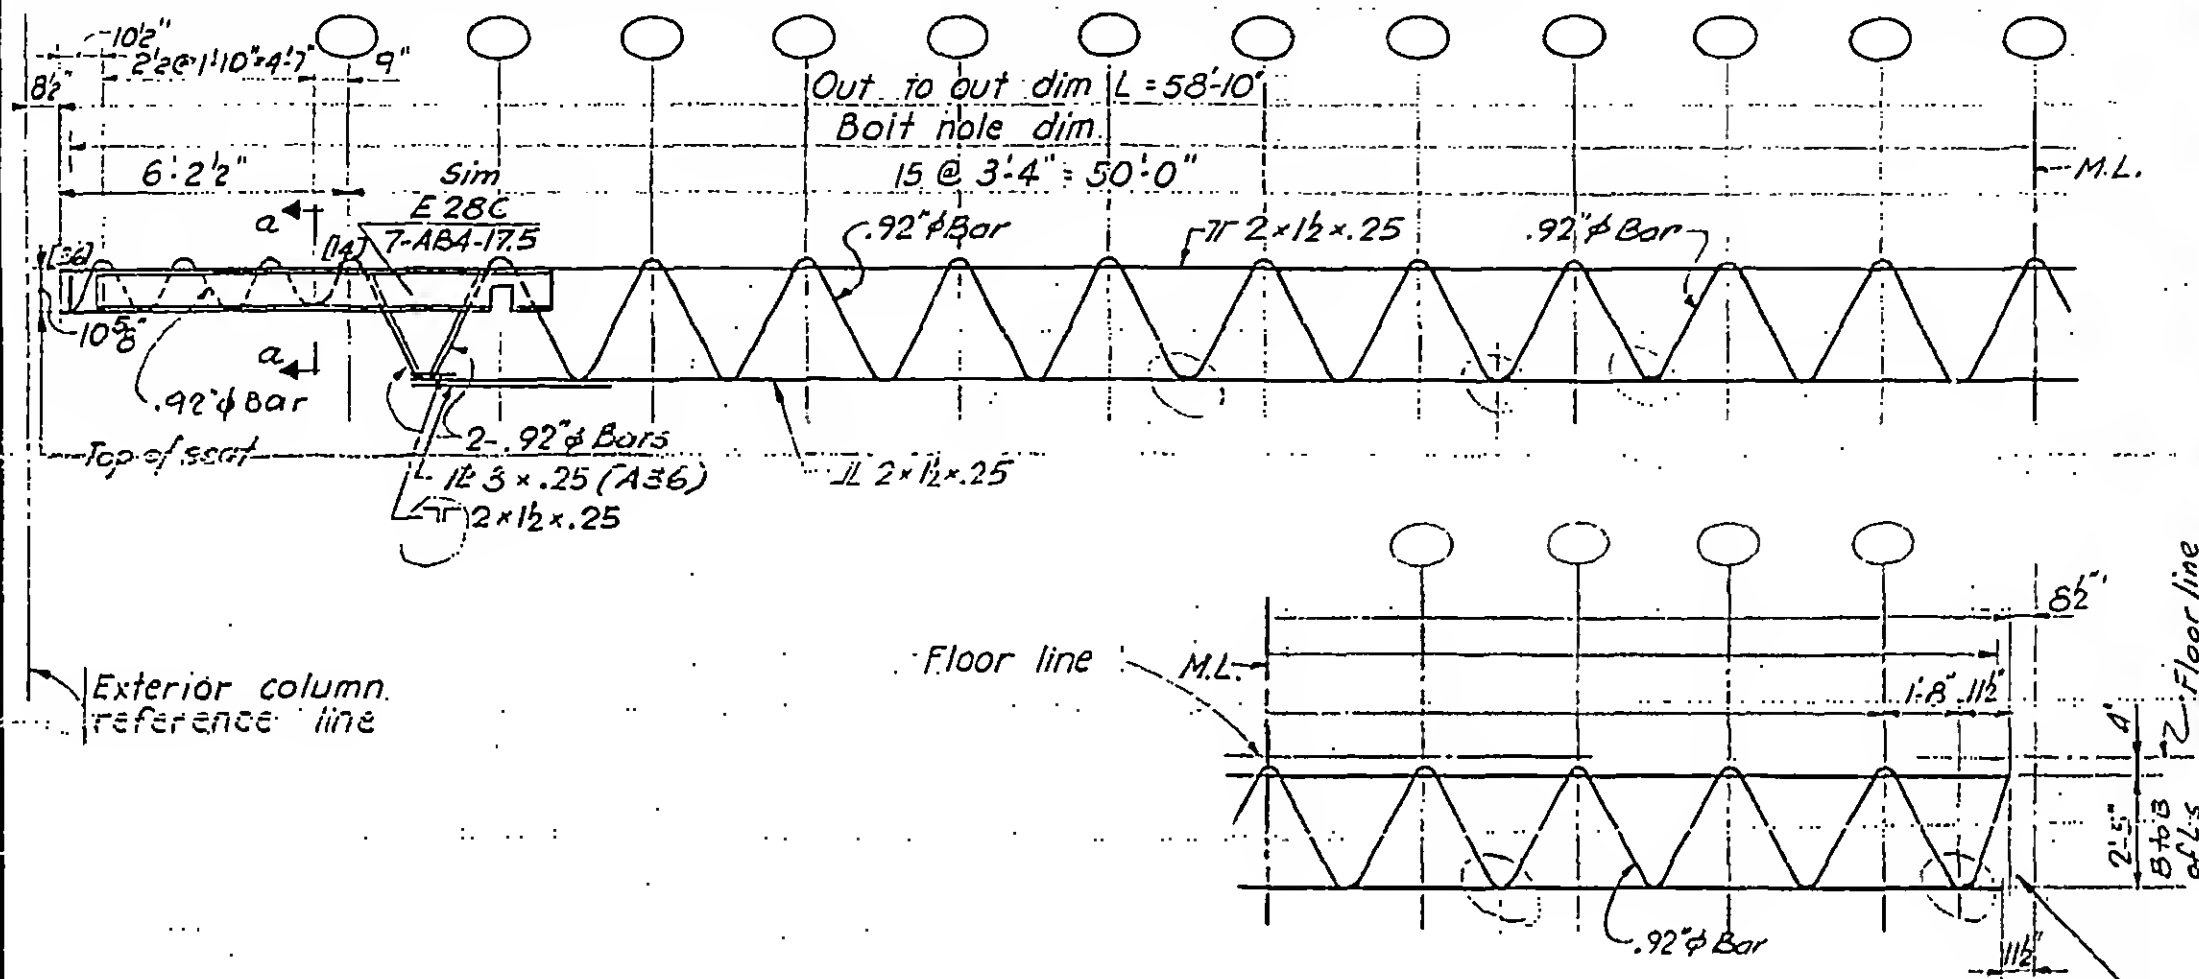

See Det. E18
7-ABA-131

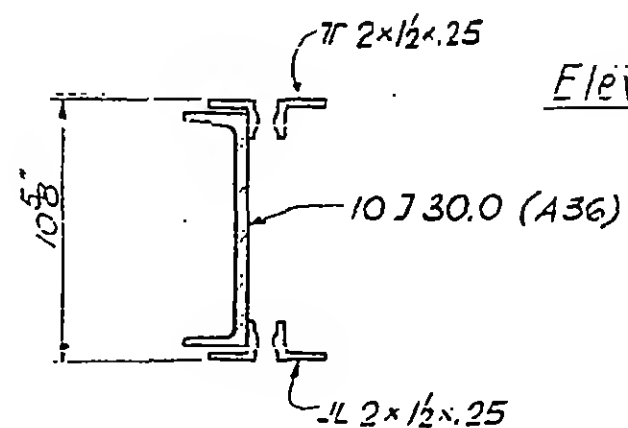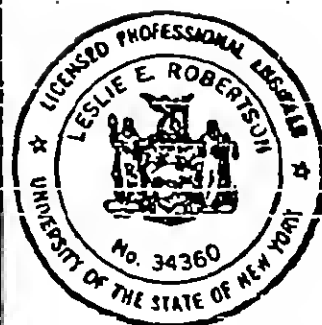

Elevation. C32 T 20

Section a-a

7-ABI-19

SKILLING - HELLE - CHRISTIANSEN - ROBERTSON

Structural & Civil Engineers



PROJECT THE WORLD TRADE CENTER

TITLE FLOOR TRUSS C32 T21


DATE 8-15-68

REVISIONS

10-4-68

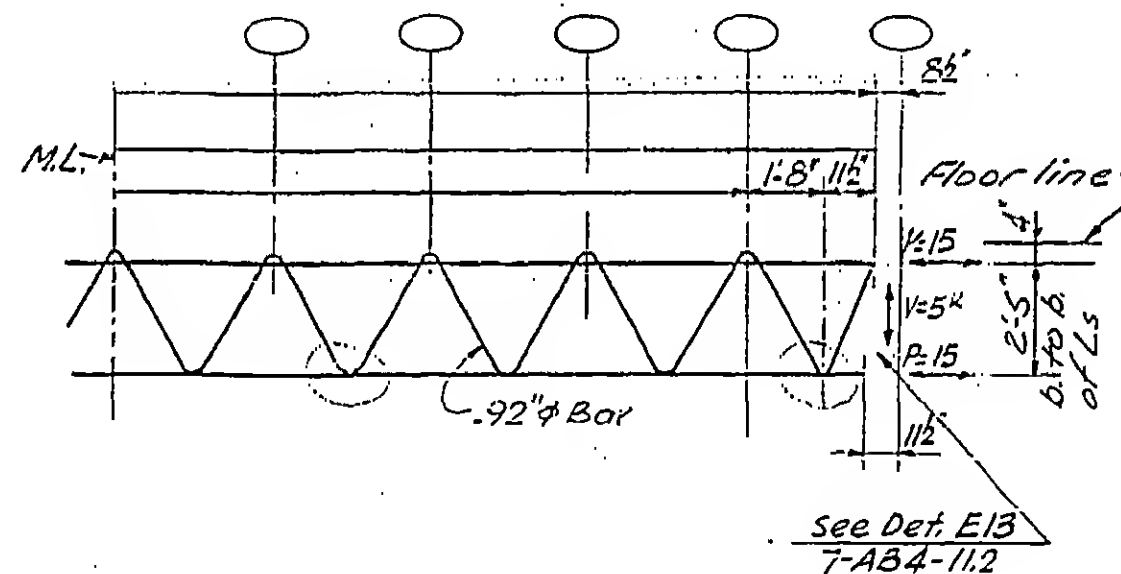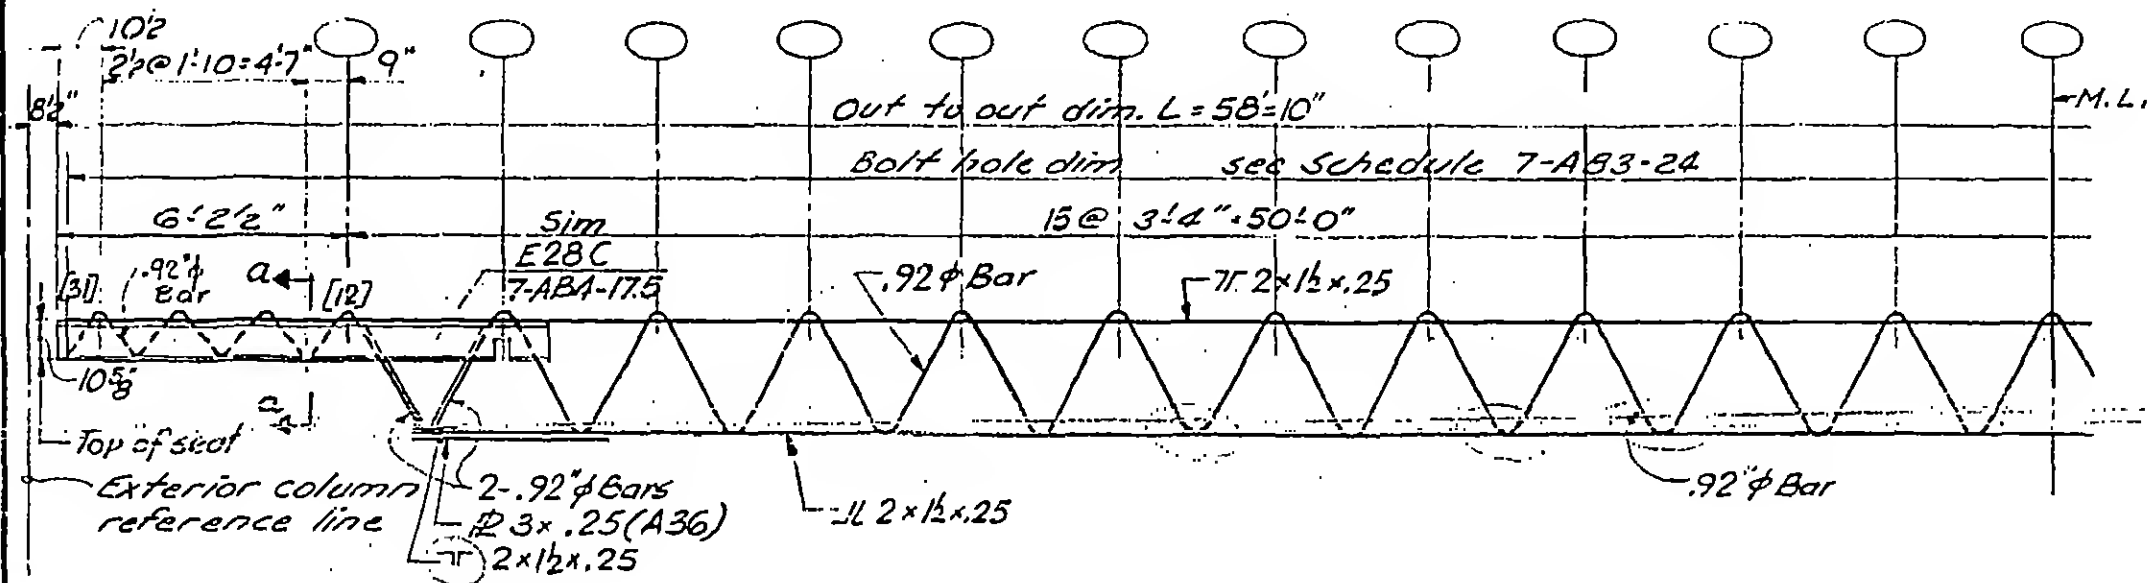

ELEVATION C32 T21

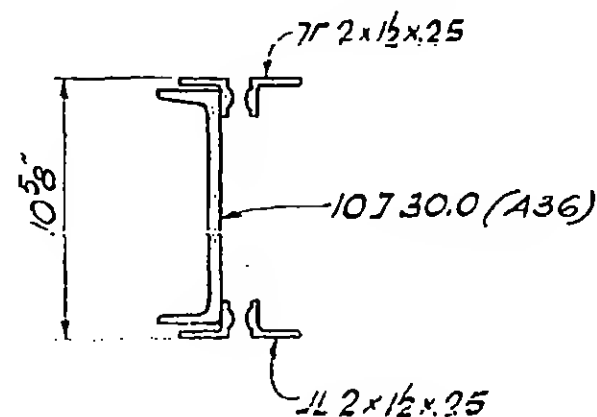

Section a-a

7-AB1-20



SKILLING - HELLE - CHRISTIANSEN - ROBERTSON

Structural & Civil Engineers


PROJECT THE WORLD TRADE CENTER

TITLE FLOOR TRUSS C32 T22

DATE 8-15-68



REVISIONS

10-4-68

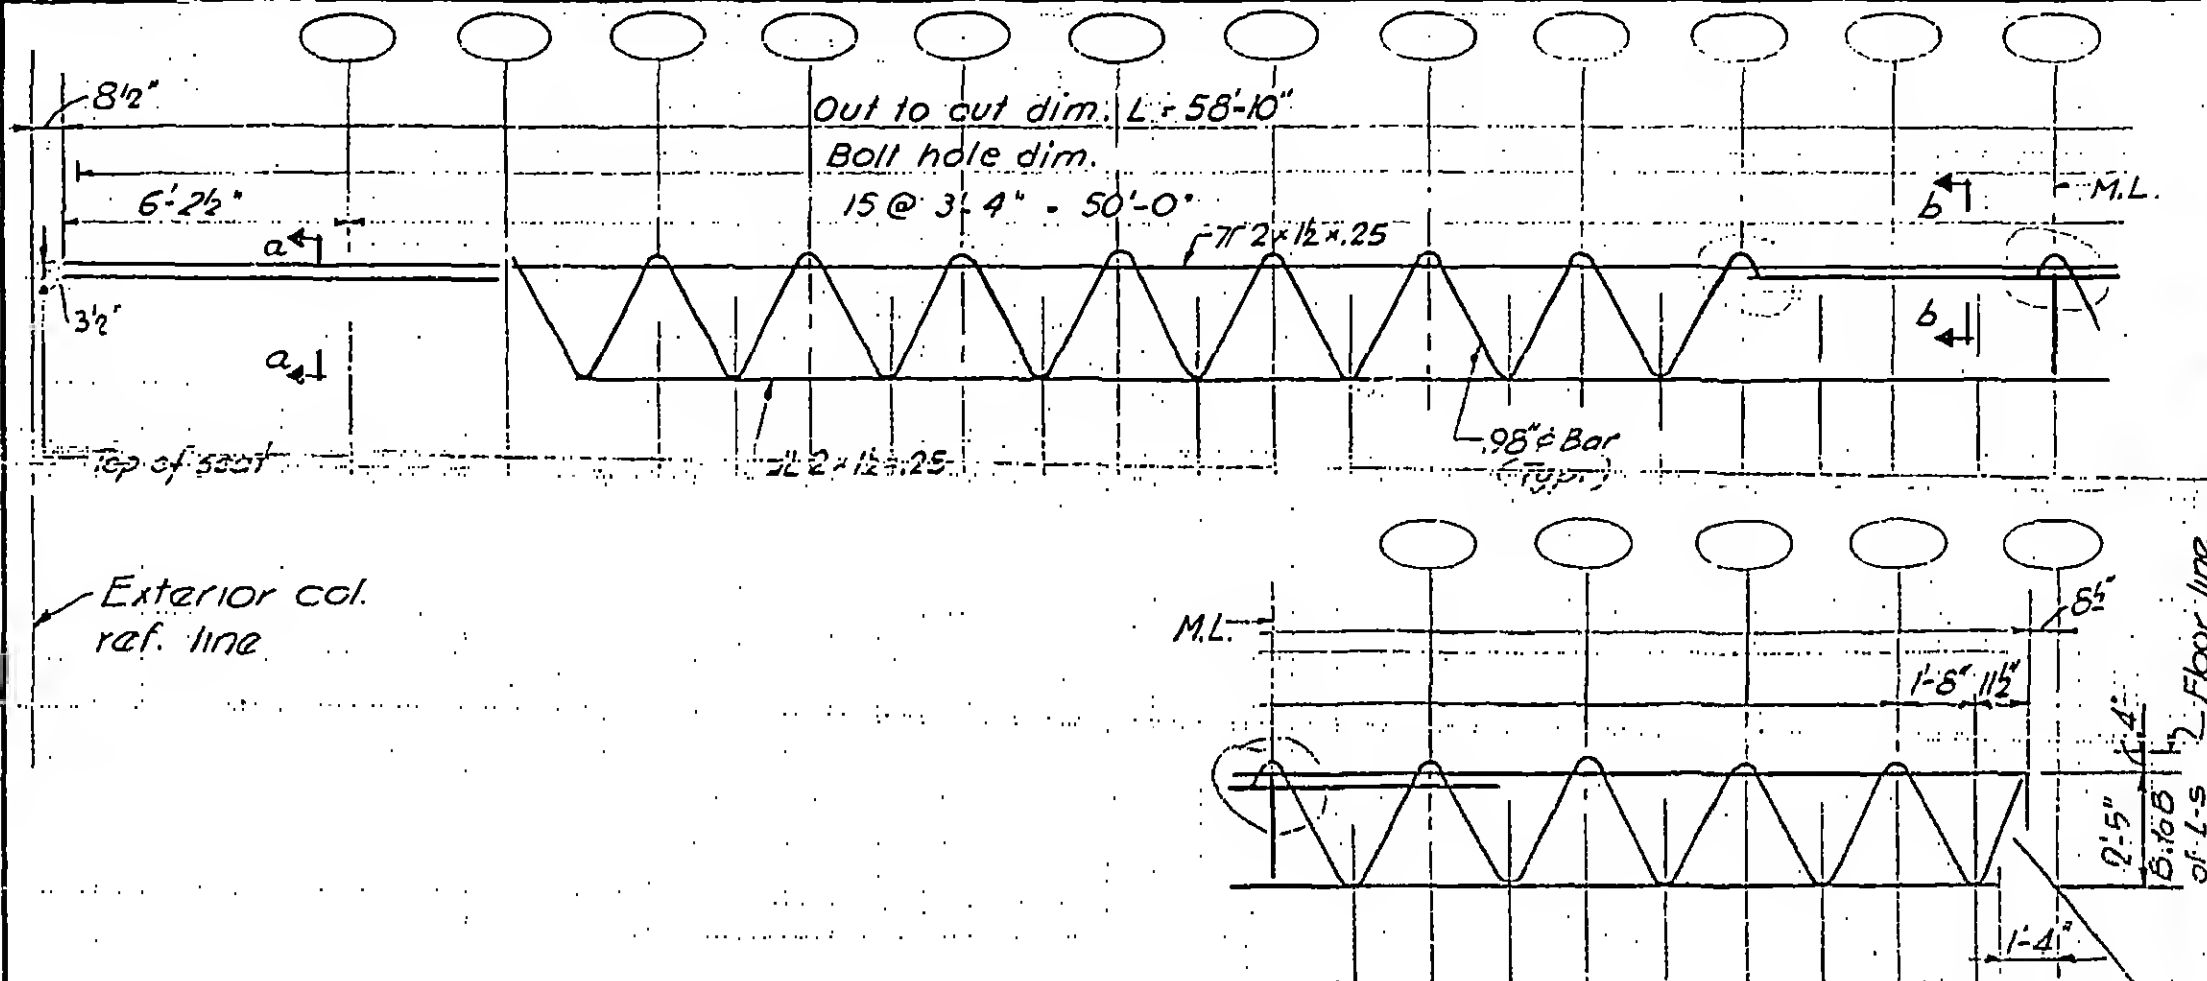


Elevation C32 T22

See Det. Ell
7-AB4-10

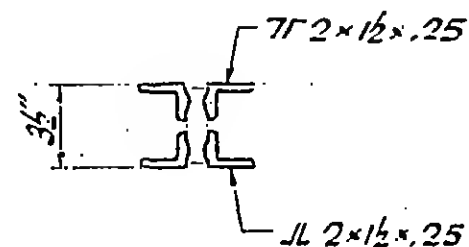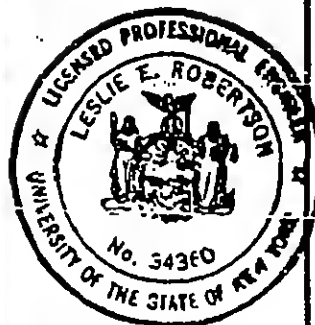


Section a-a

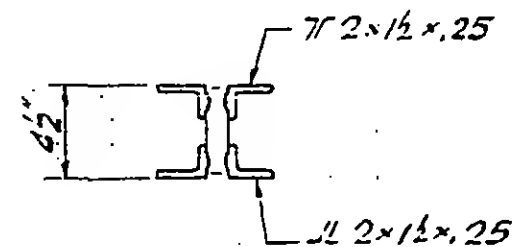


Section b-b

7-ABI-21


REVISIONS

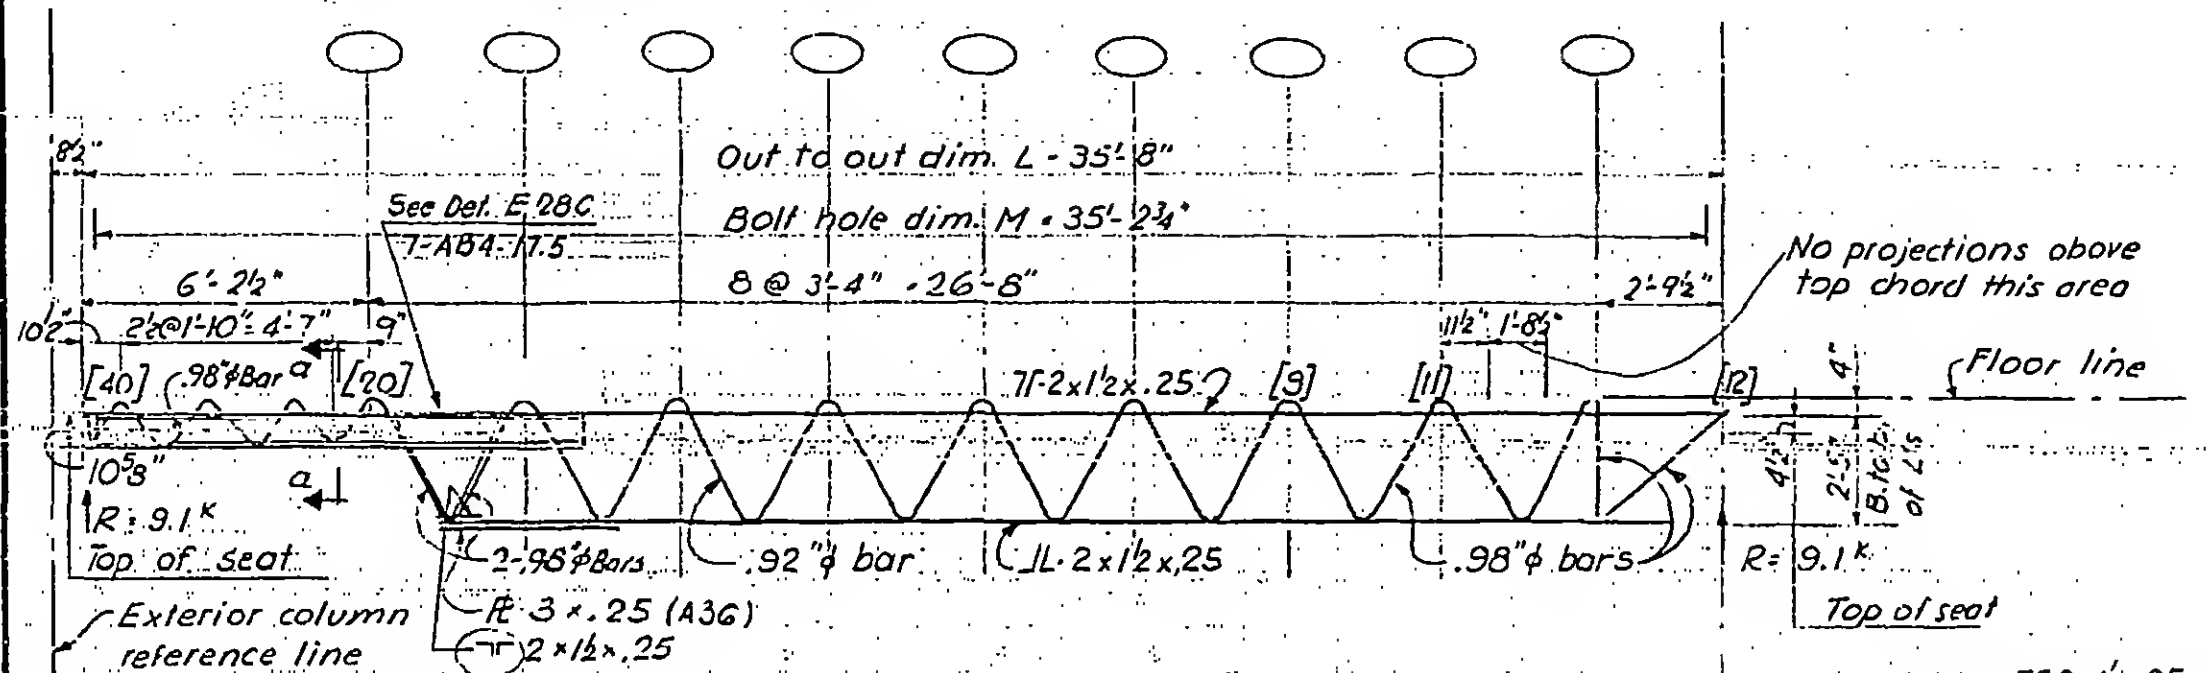8-15-68
10-4-68

Elevation C32T23

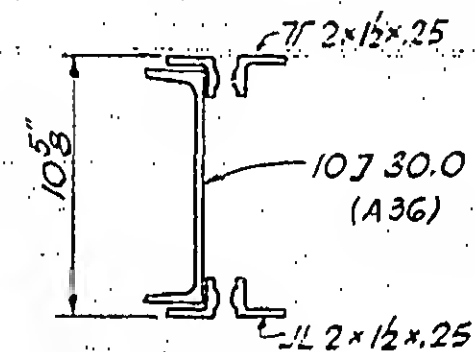

Section a-a

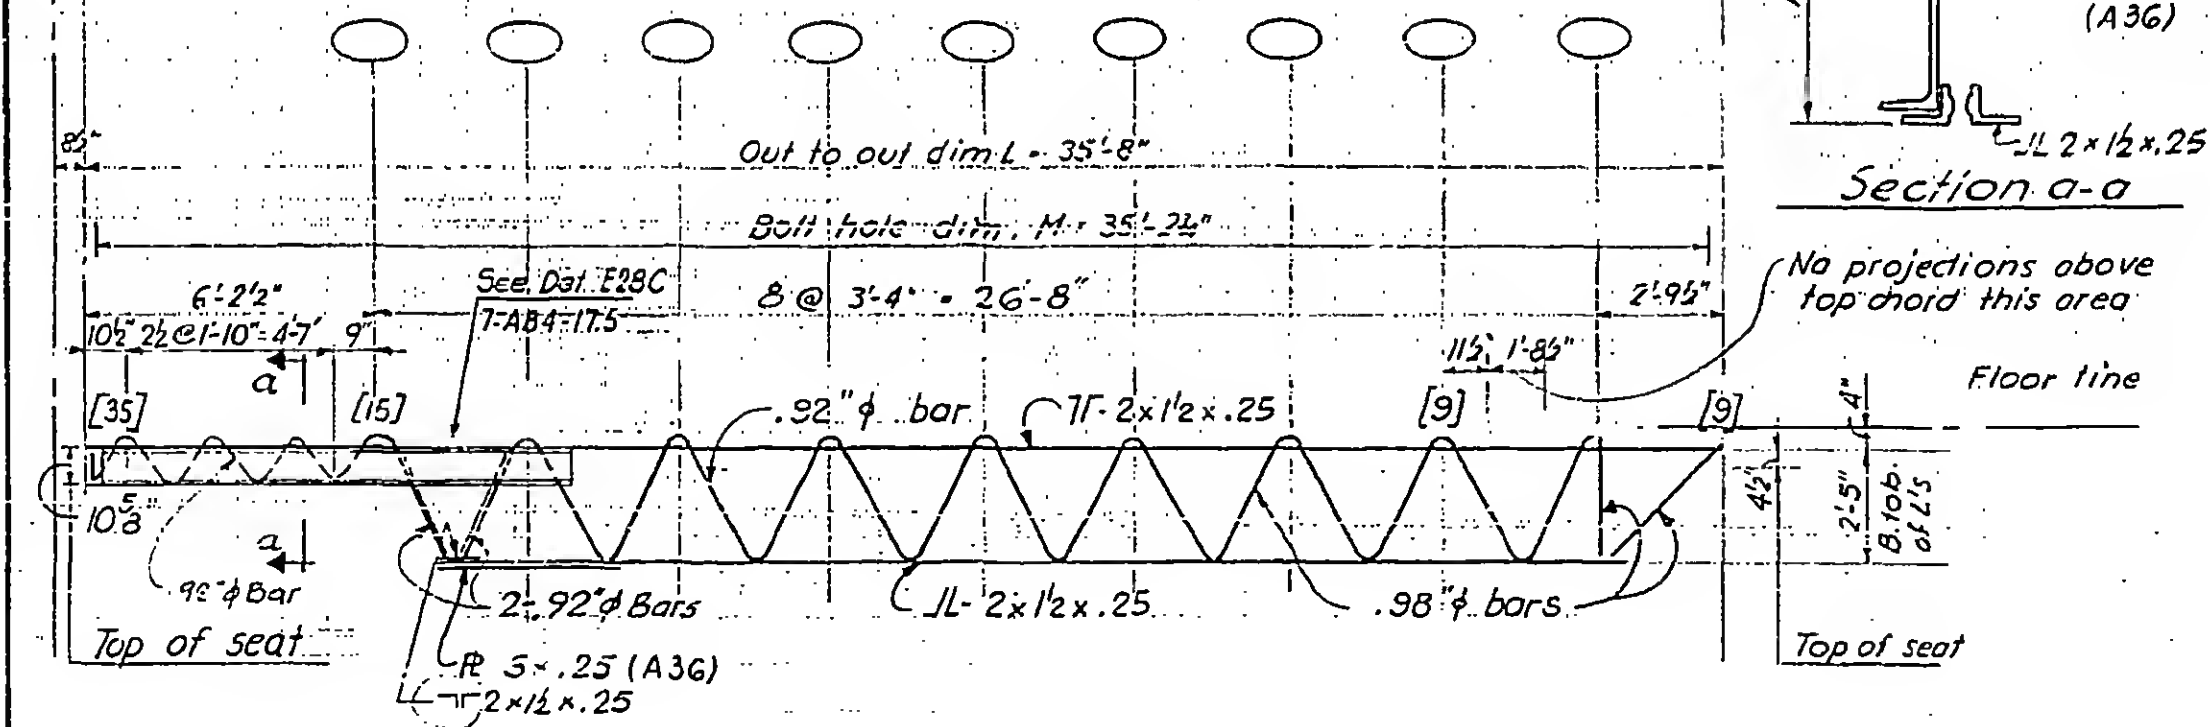

Elevation C32T24






PROJECT THE WORLD TRADE CENTER

TITLE FLOOR TRUSS C32 T25 & C32 T26

DATE 8-15-68

REVISIONS

10-4-68

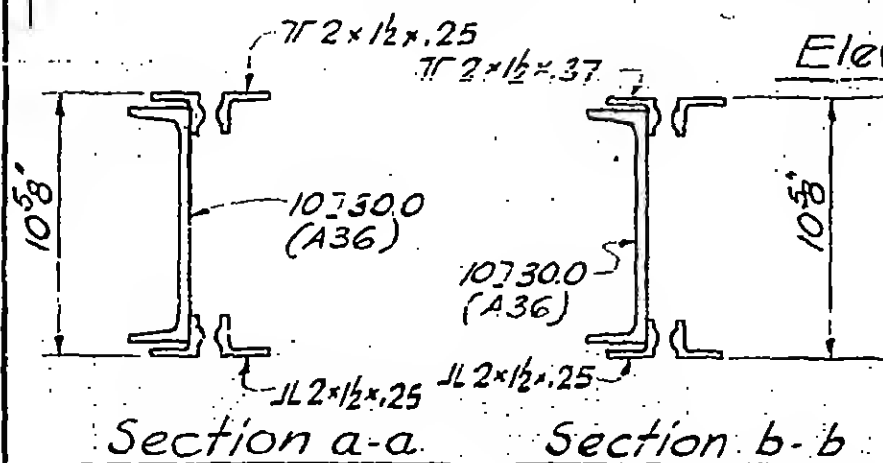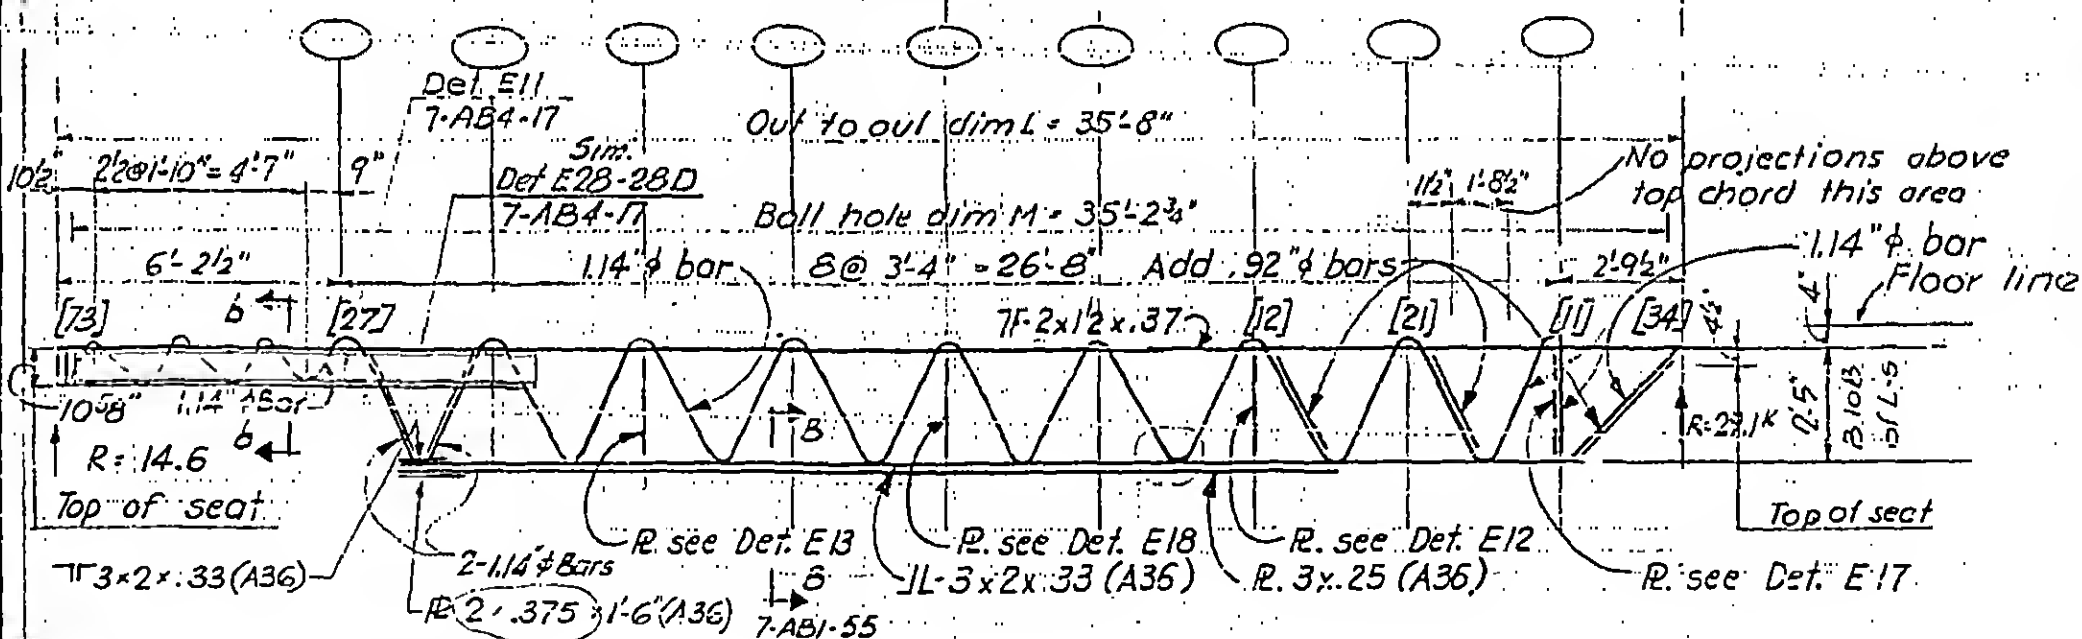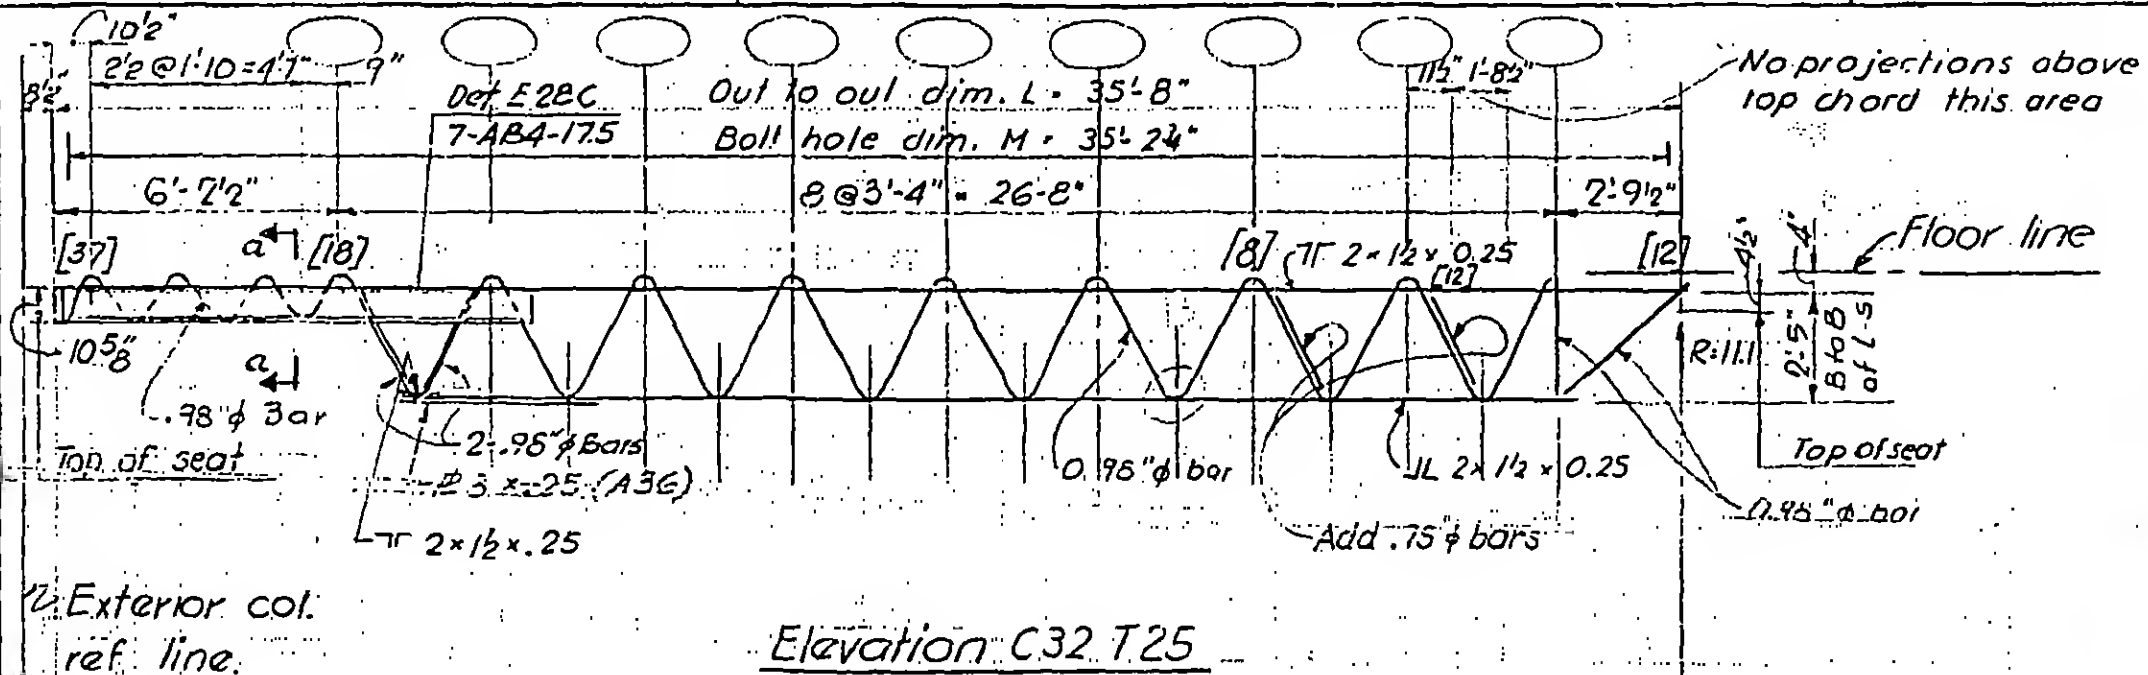

SKILLING - HELLE - CHRISTIANSEN - ROBERTSON



Structural & Civil Engineers

PROJECT THE WORLD TRADE CENTER

TITLE FLOOR TRUSS C 32T27


DATE 1-6-69

REVISIONS

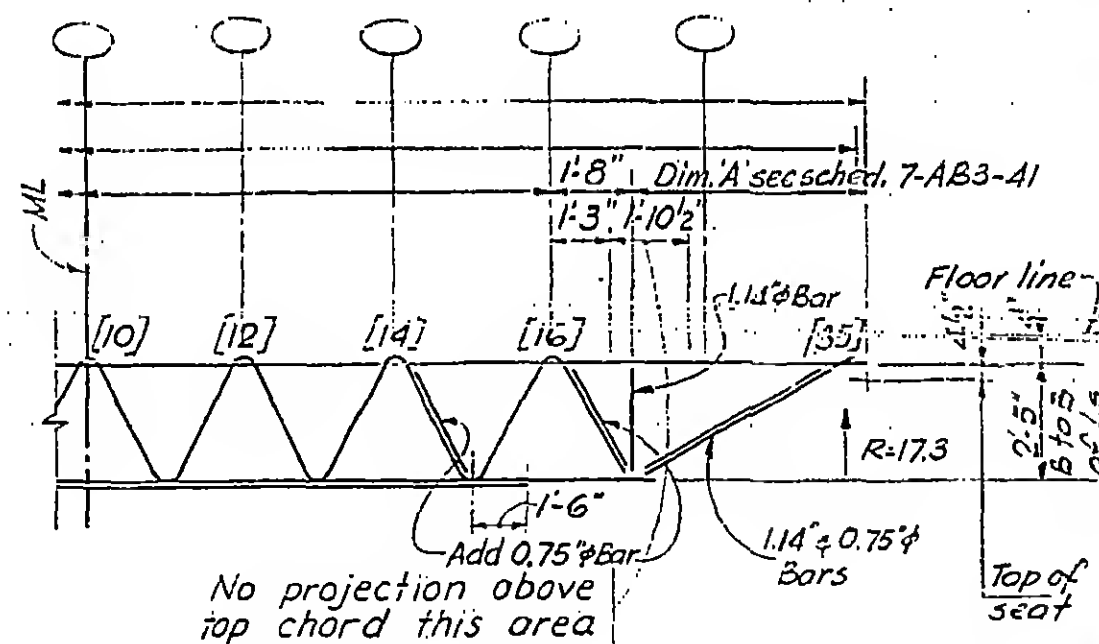
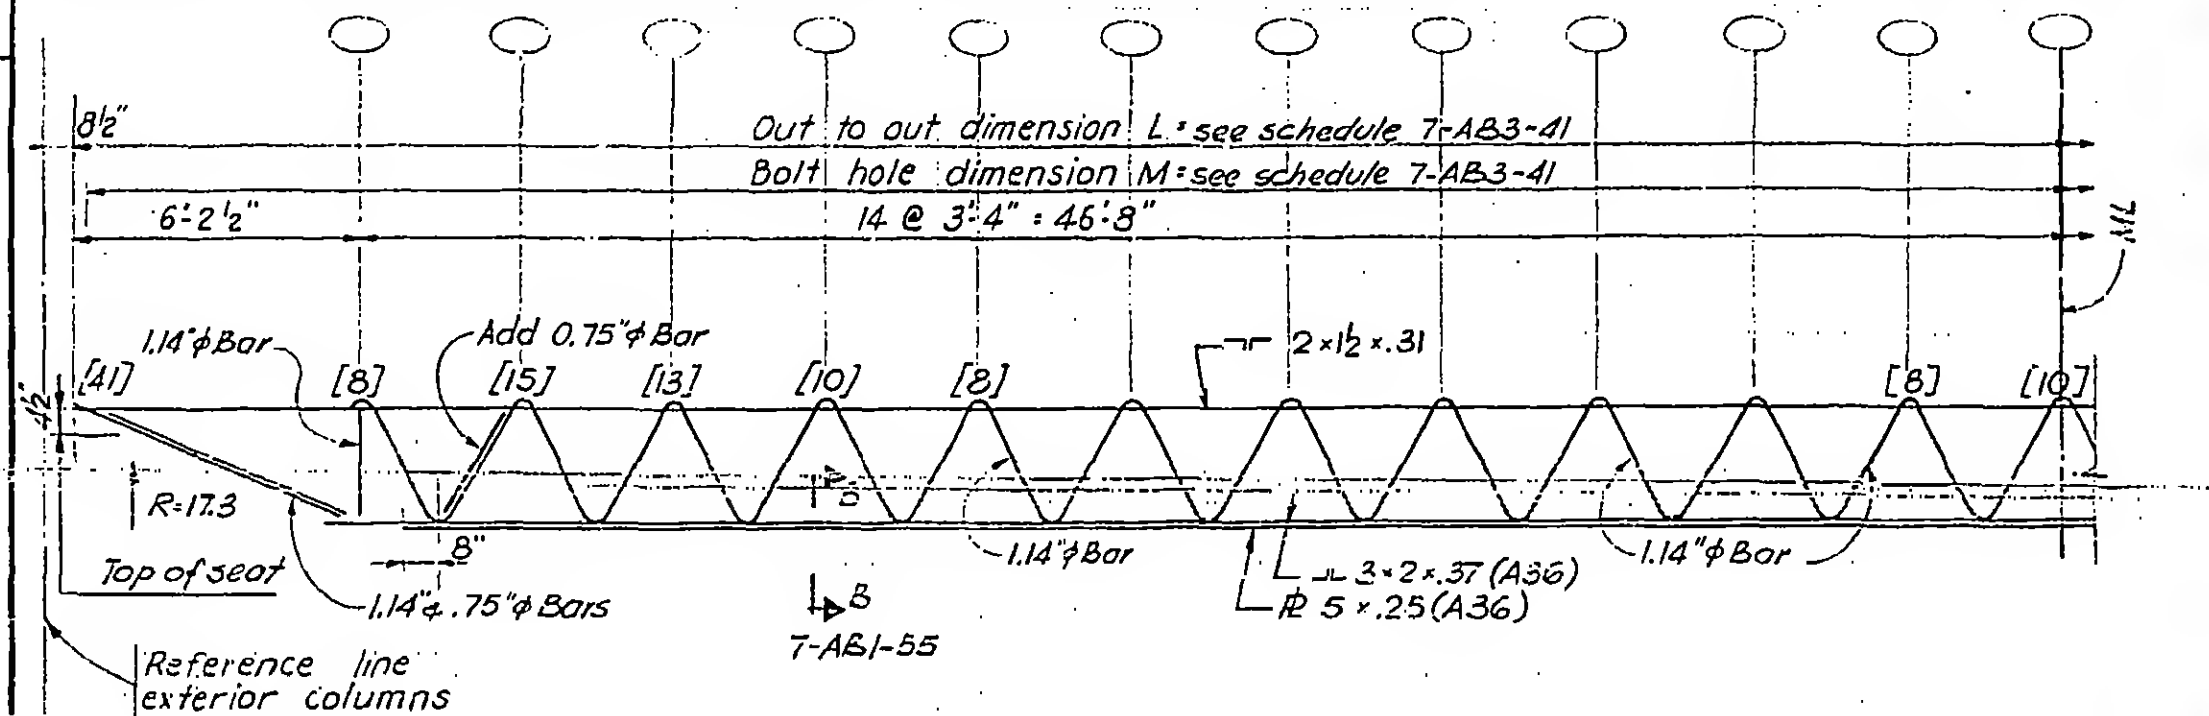


Elevation C 32T27

7-AB1-24

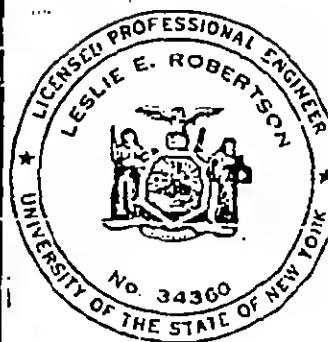


REVISIONS

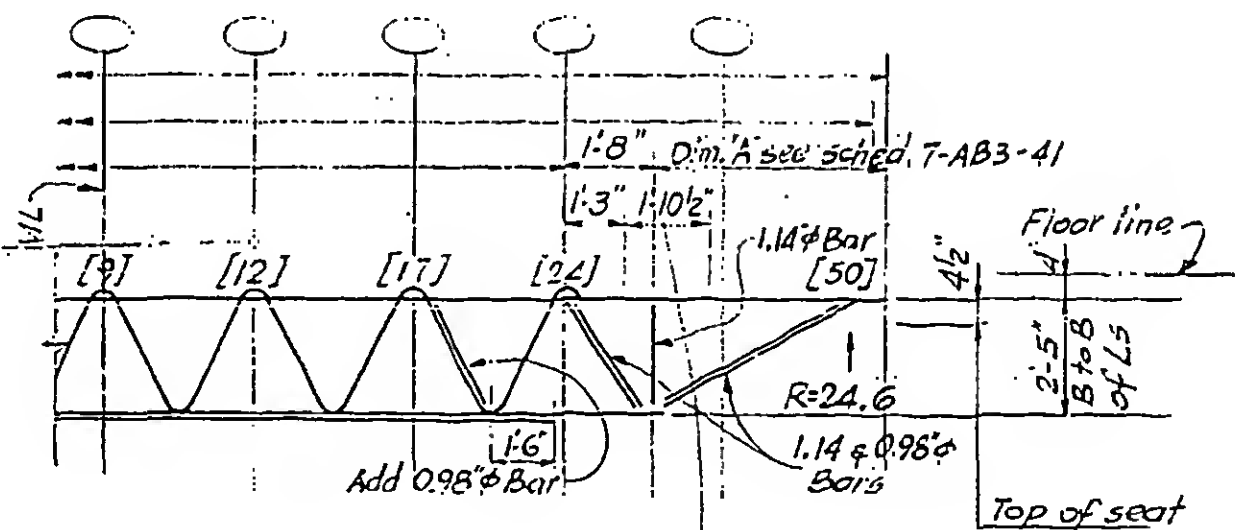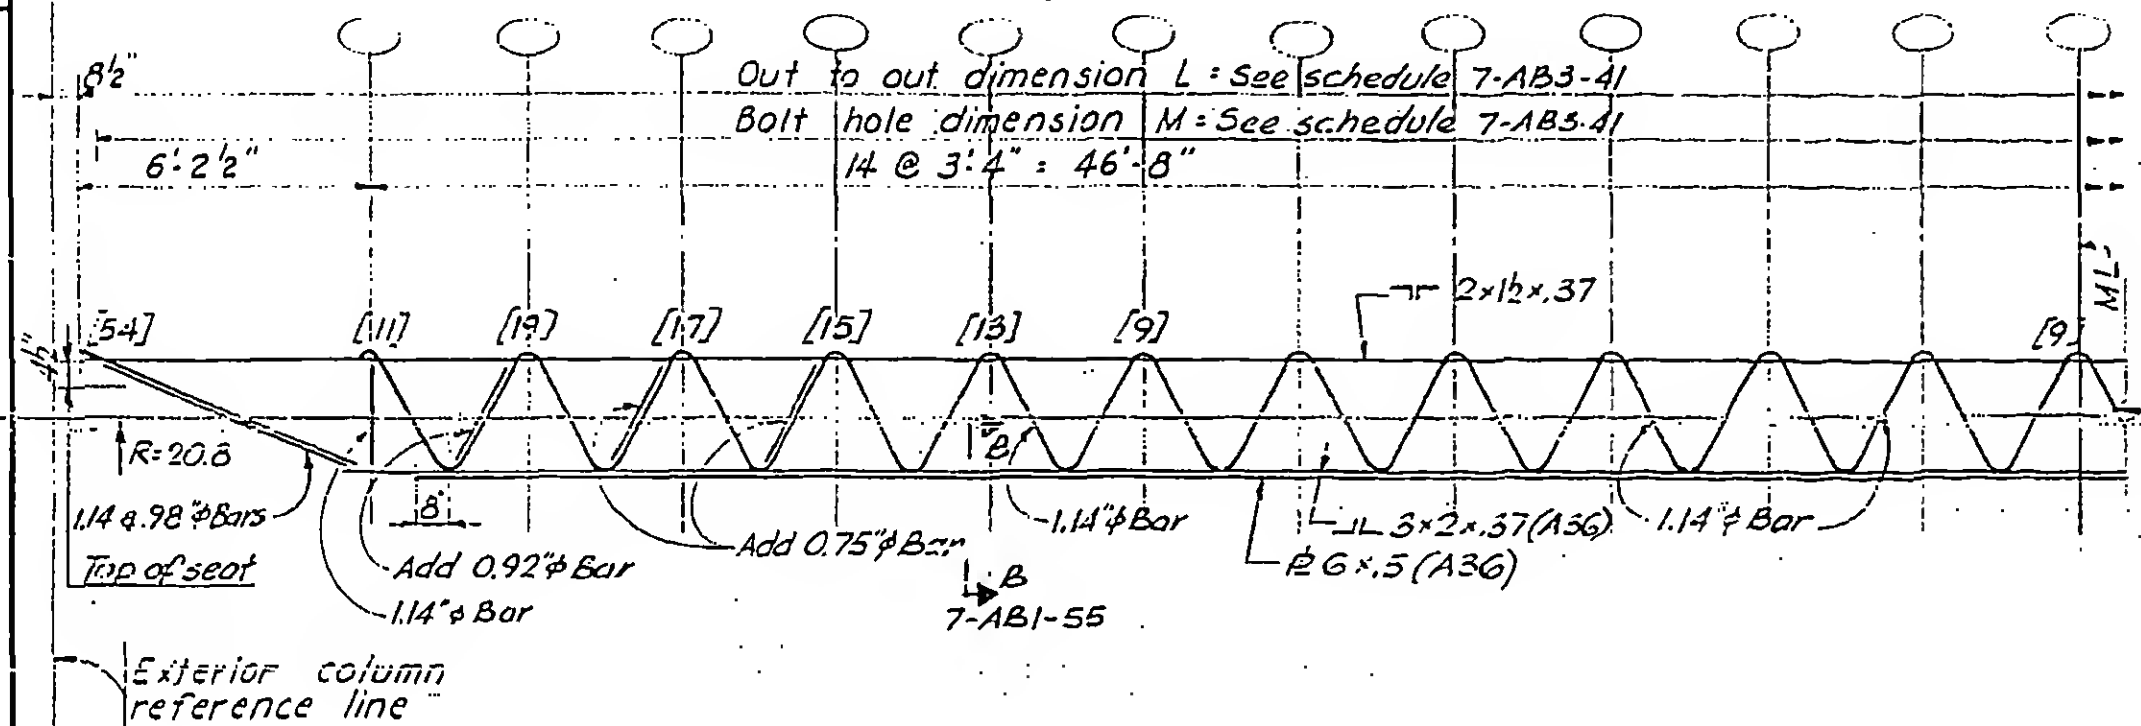

No projection above
top chord this area

Elevation C.32T2d



7-AB1-25

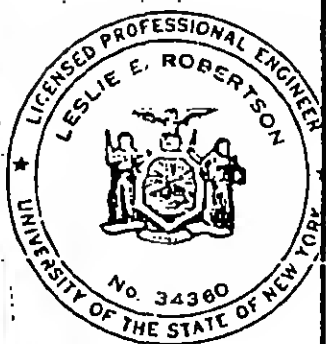

PROJECT	THE WORLD TRADE CENTER	TITLE	FLOOR TRUSS C32T29
---------	------------------------	-------	--------------------

DATE 1-6-69

REVISIONS

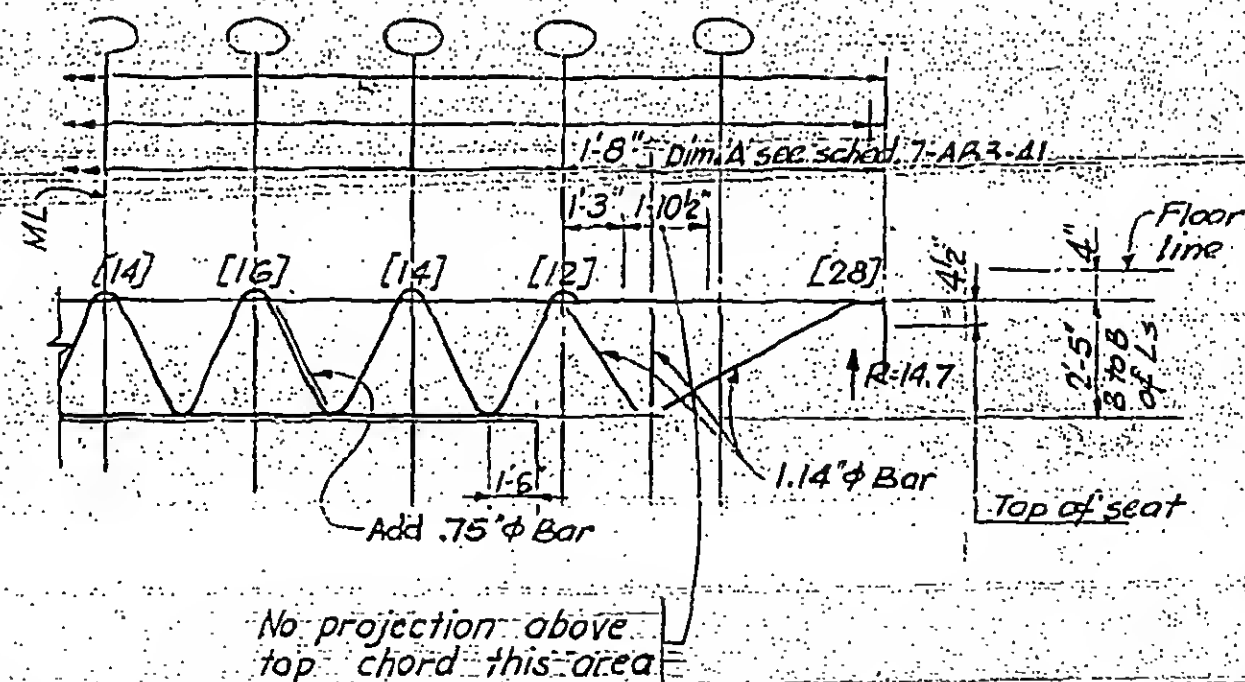
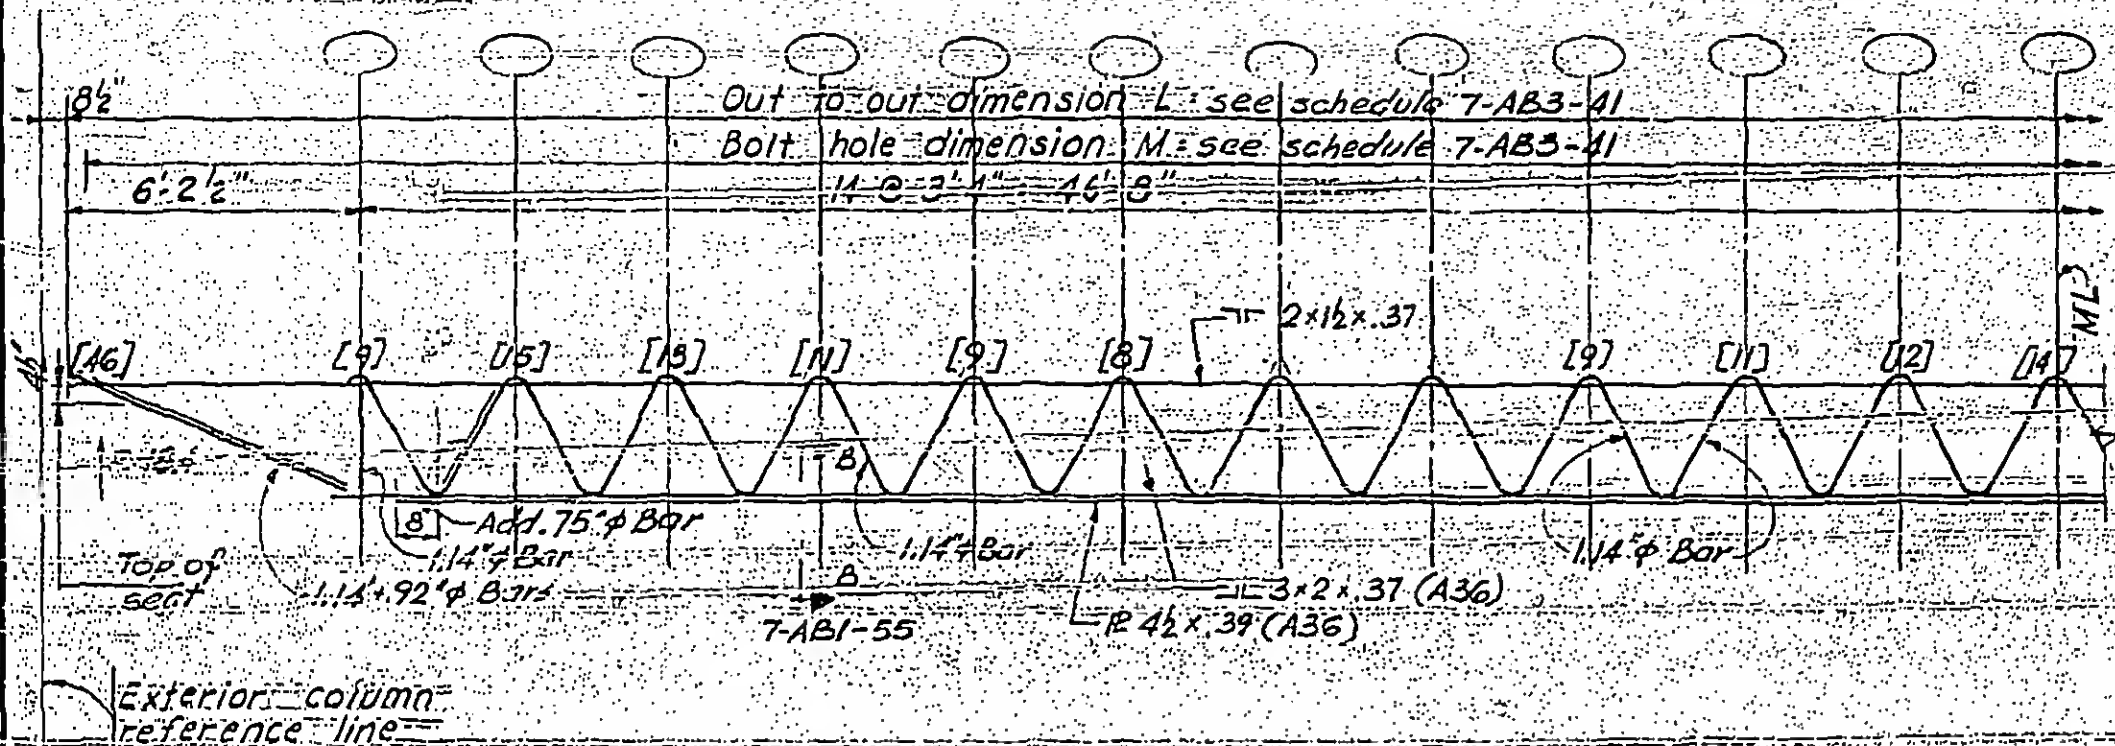


Elevation C 32 T 29.




BERTSON
TITLE FLOOR TRUSS C 32 T 30

REVISIONS

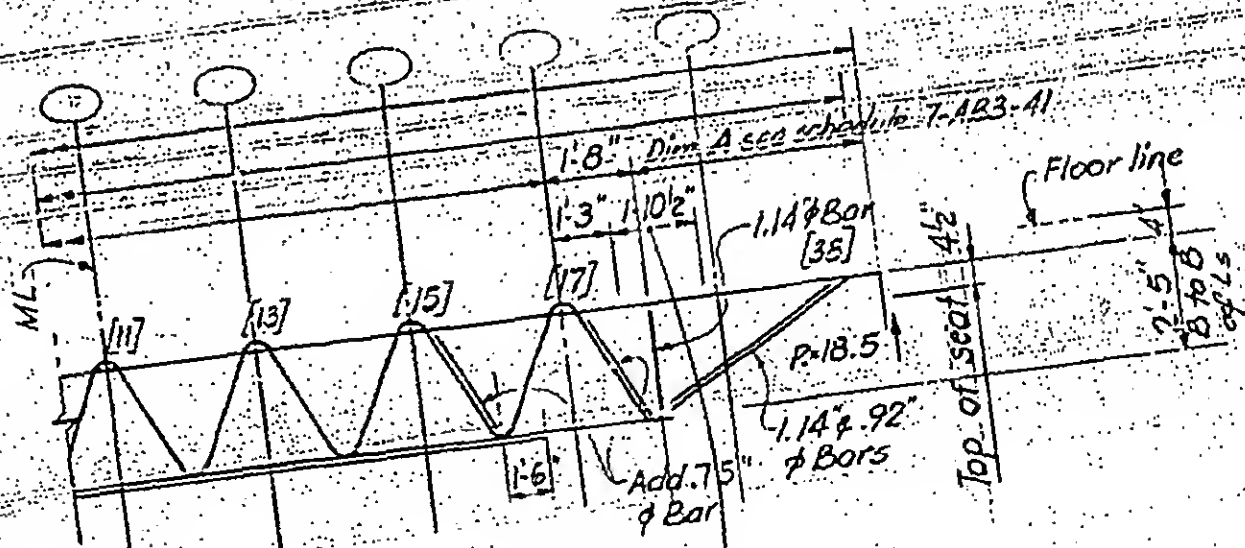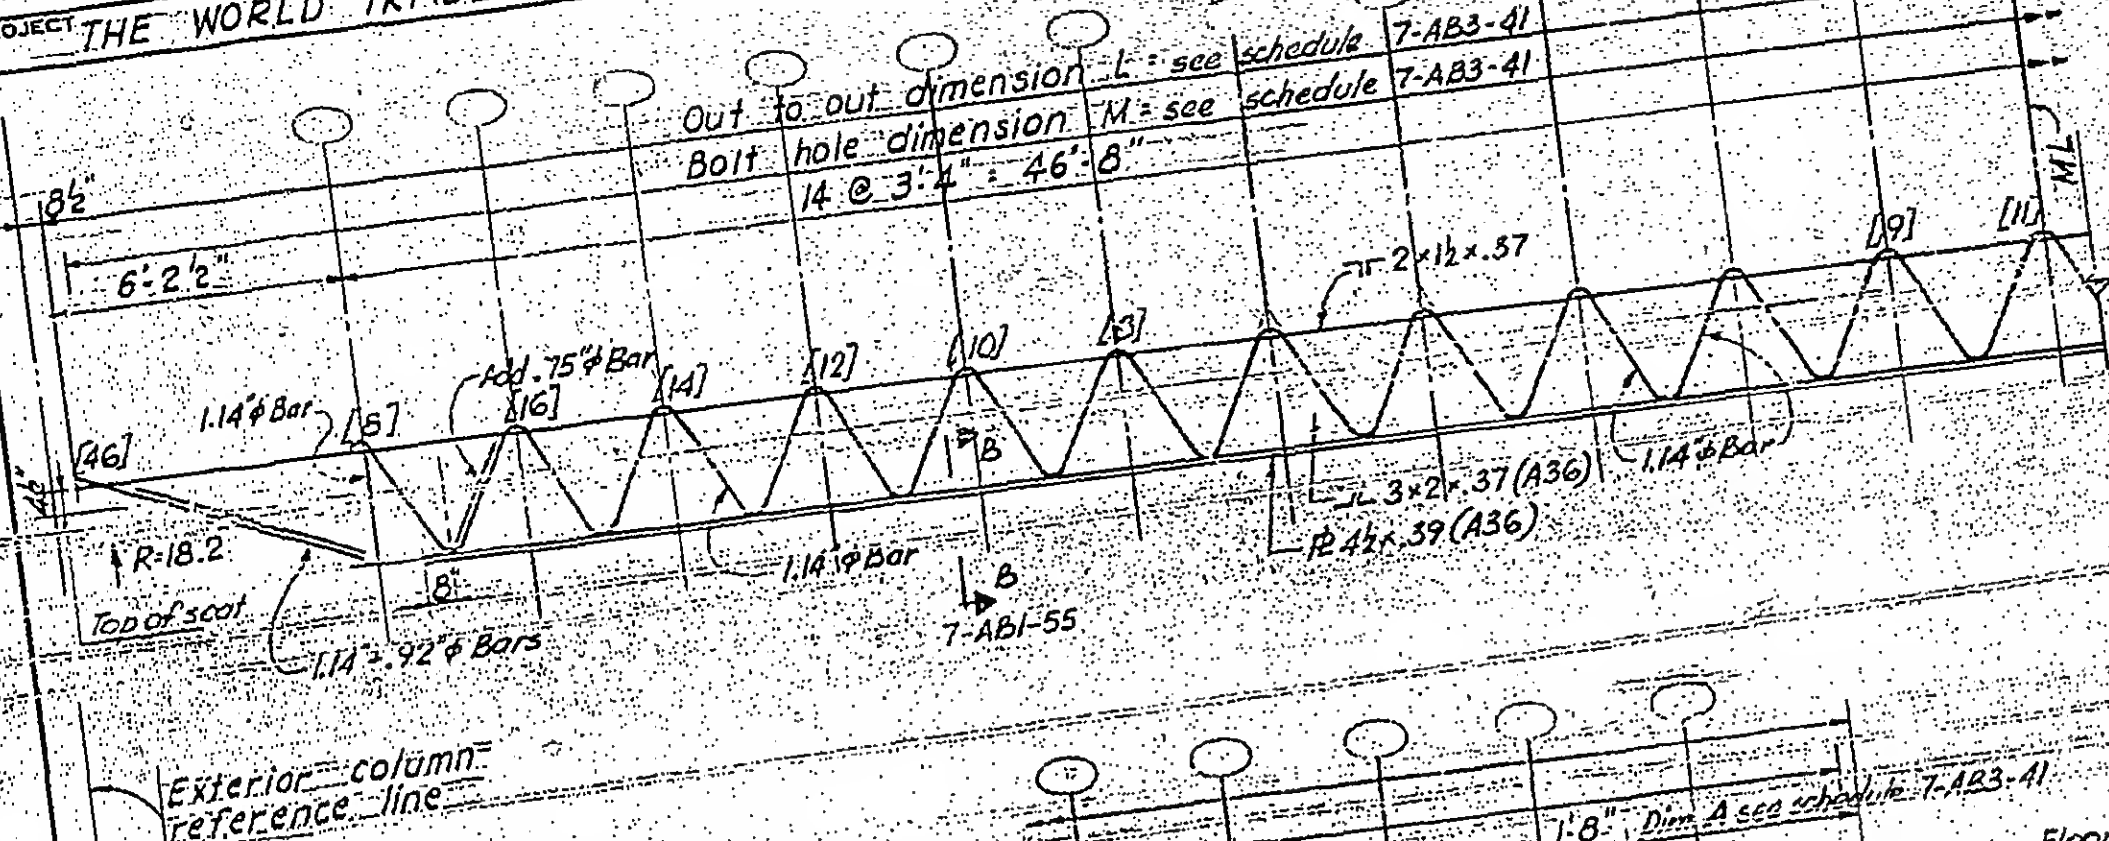

No projection above
top chord this area

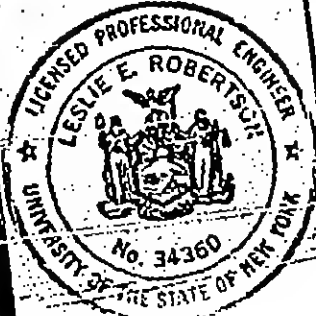

Elevation C 32 T 30

7-ABI-27



REVISIONS

THE WORLD TRADE CENTER

ROBERTSON

Structural & Civil Engineers
FLOOR TRUSS C.32.T.31

DATE 1-6-69

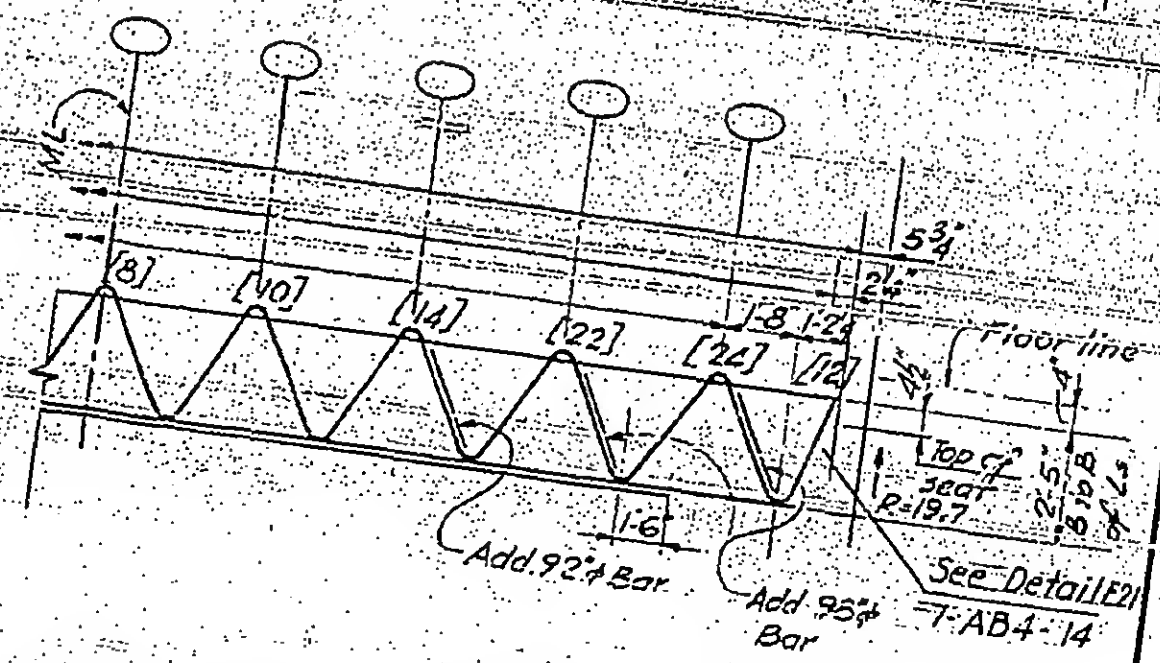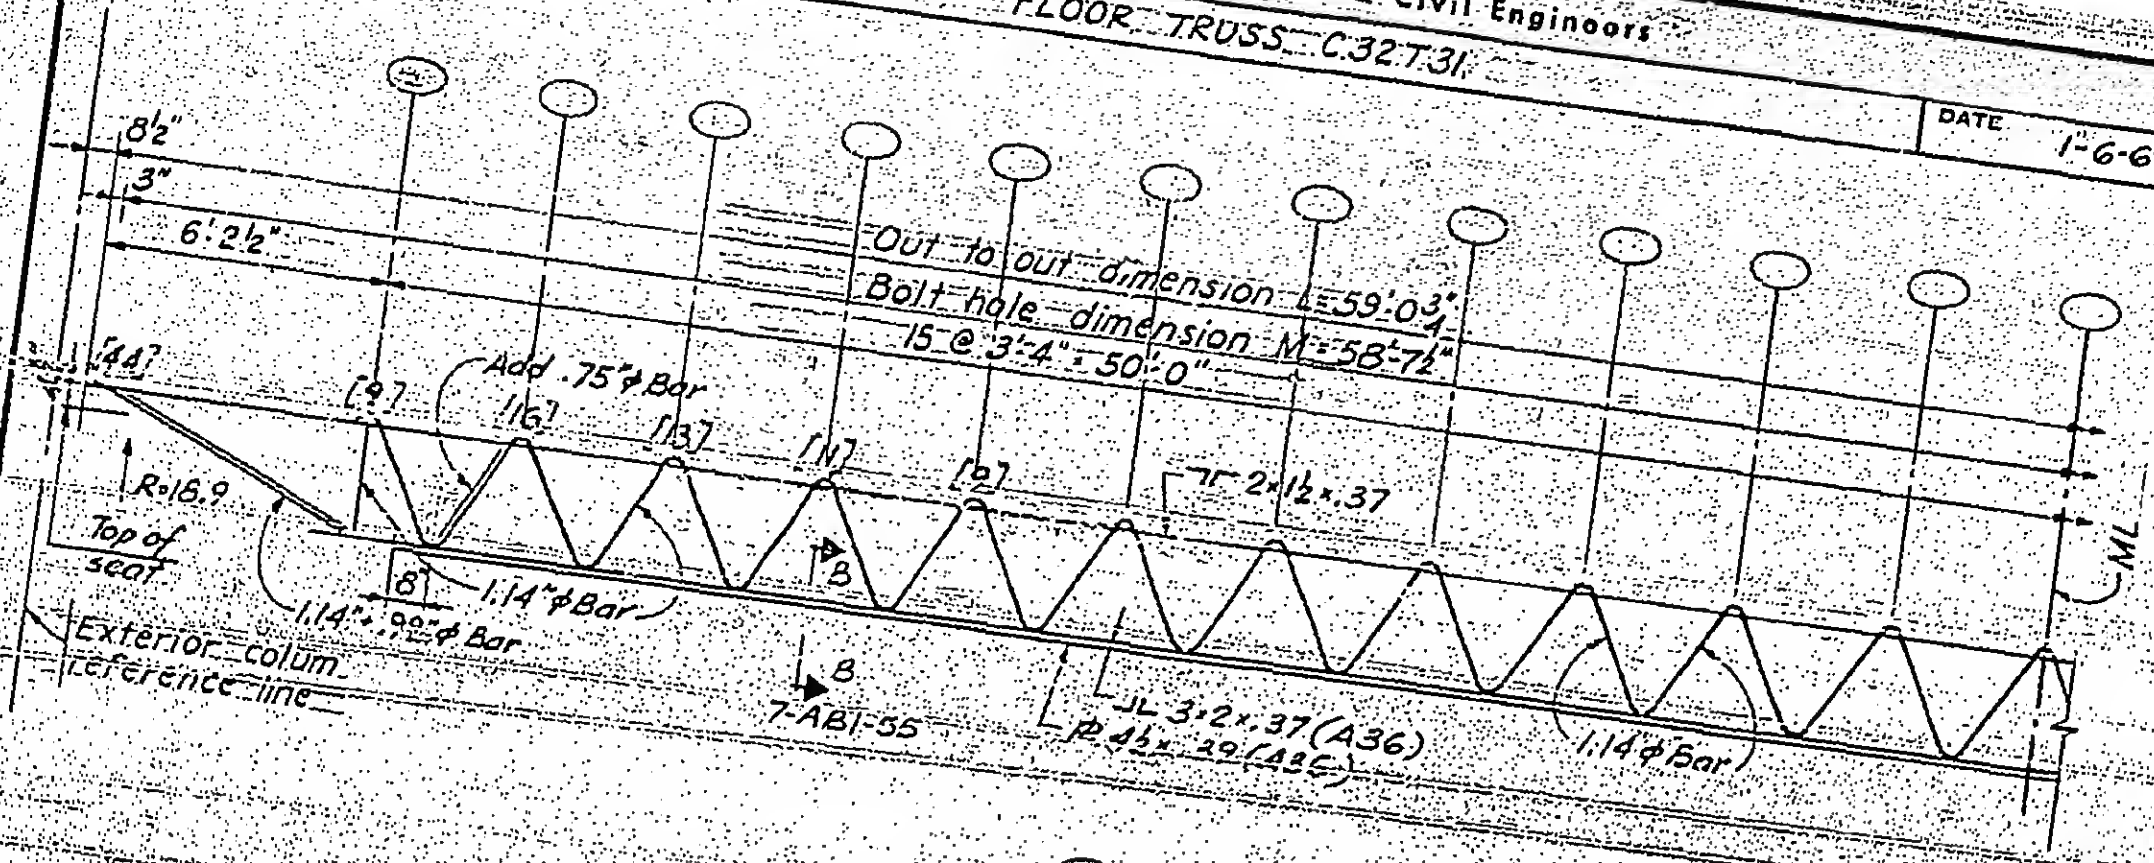

Elevation C.32.T.31

7-AB1-28



SKILLING - HELLE - CHRISTIANSEN - ROBERTSON



Structural & Civil Engineers

PROJECT THE WORLD TRADE CENTER

TITLE FLOOR TRUSS C32 T32

DATE 1-6-69

REVISIONS

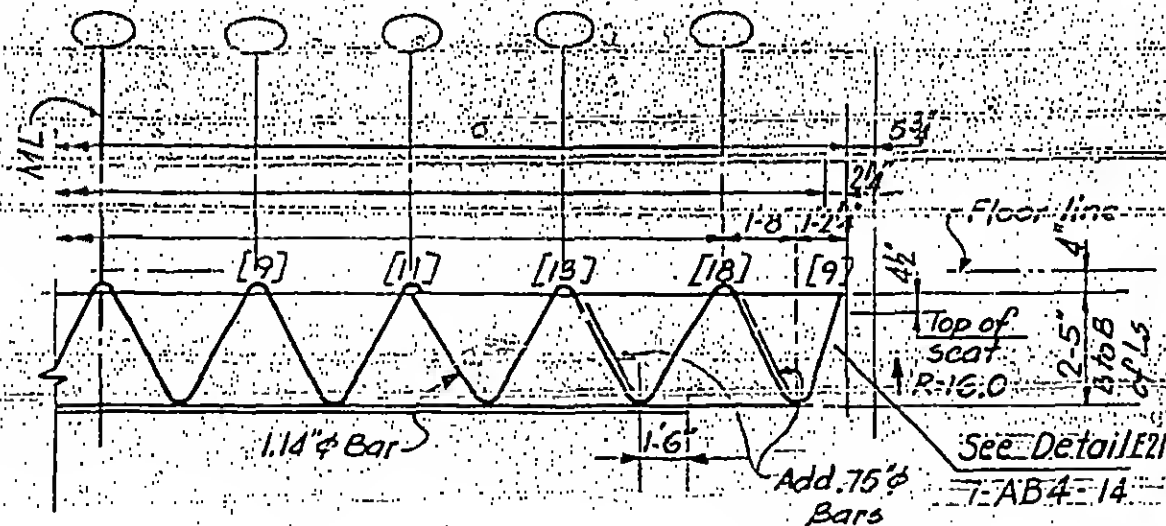
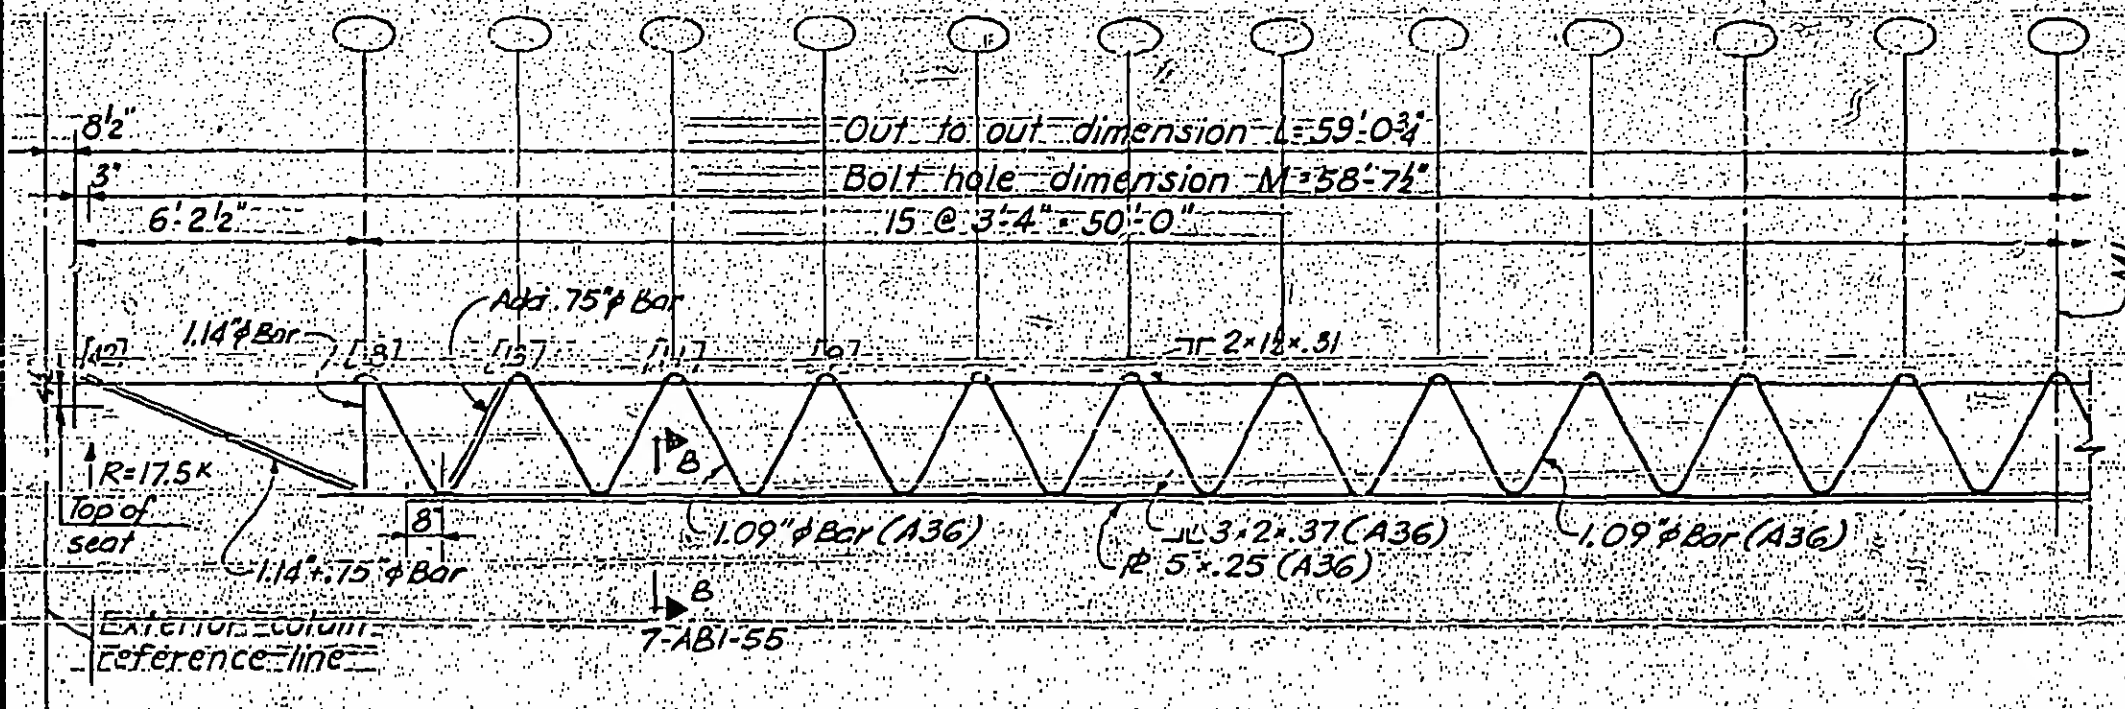


Elevation C32 T32



7-ABI-29

REVISIONS

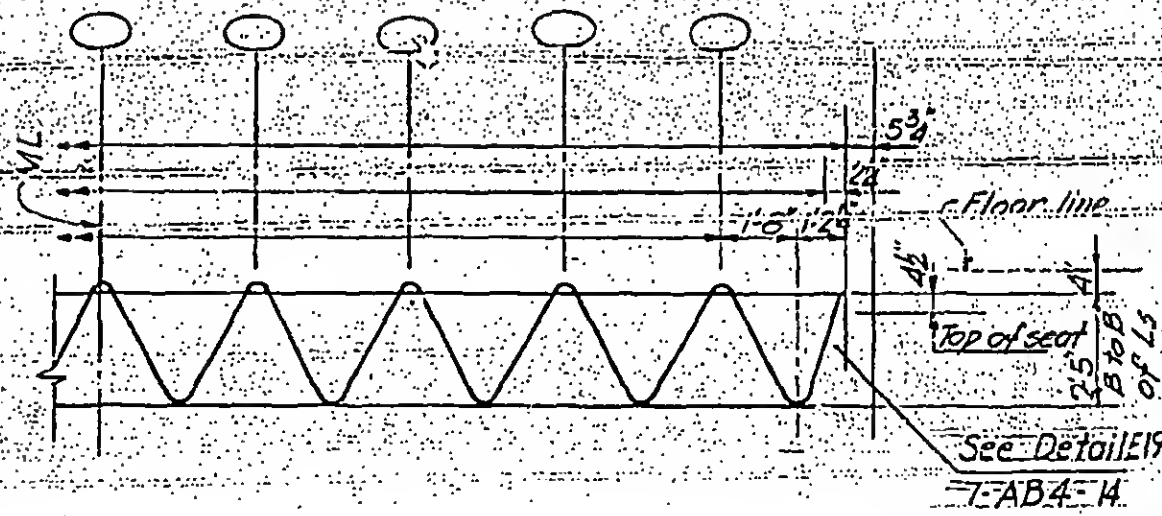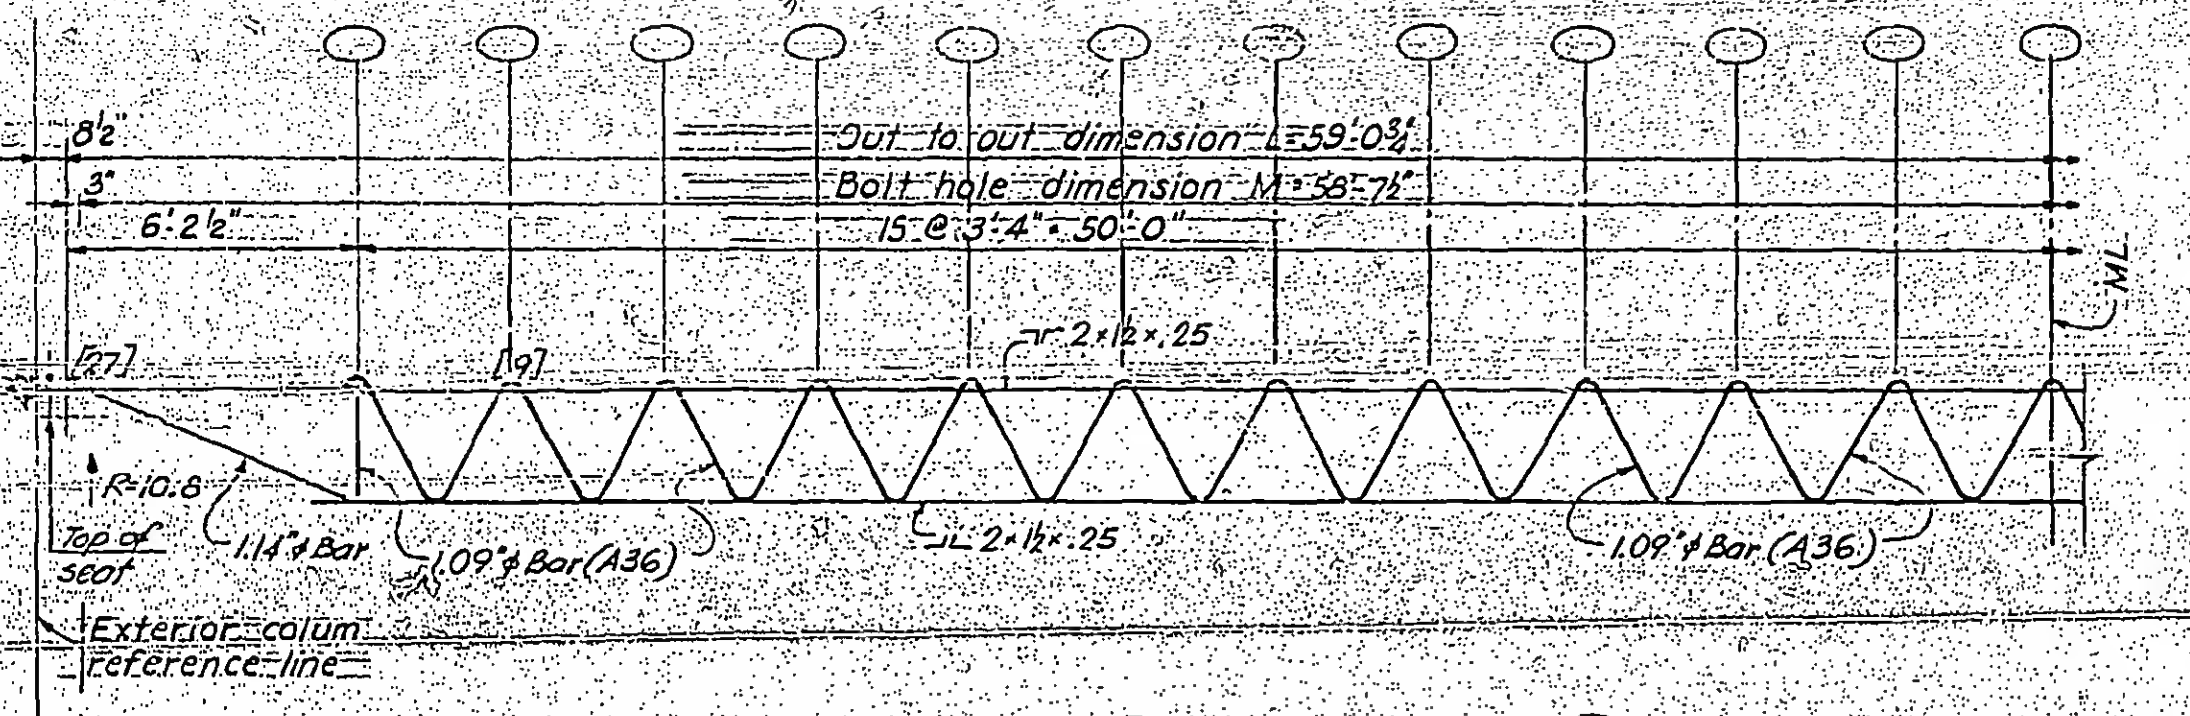

Elevation C32 T.33



SKILLING - HELLE - CHRISTIANSEN - ROBERTSON



Structural & Civil Engineers

PROJECT THE WORLD TRADE CENTER


TITLE FLOOR TRUSS C 32 T 34

DATE 1-6-69

REVISIONS

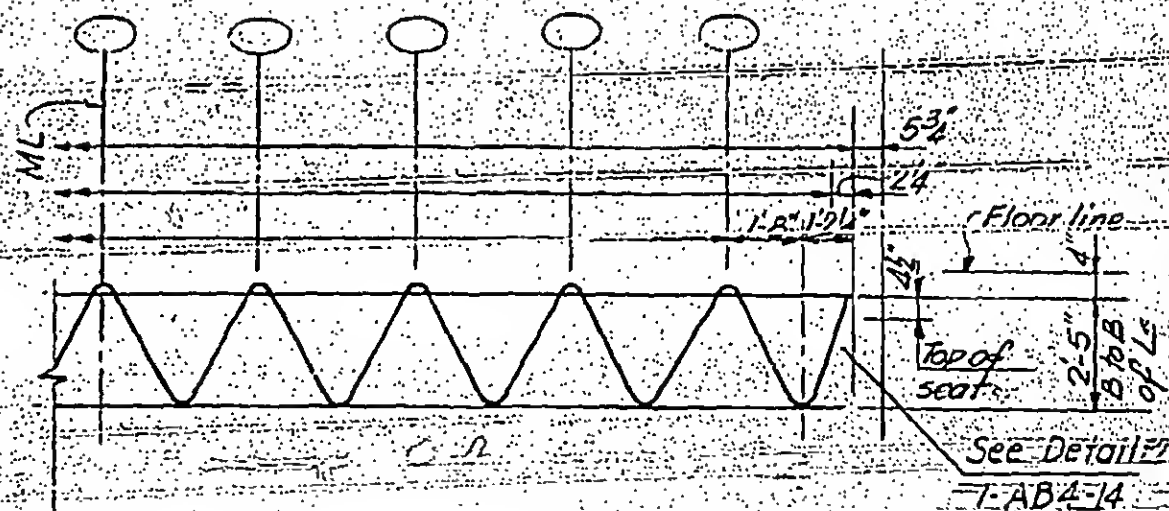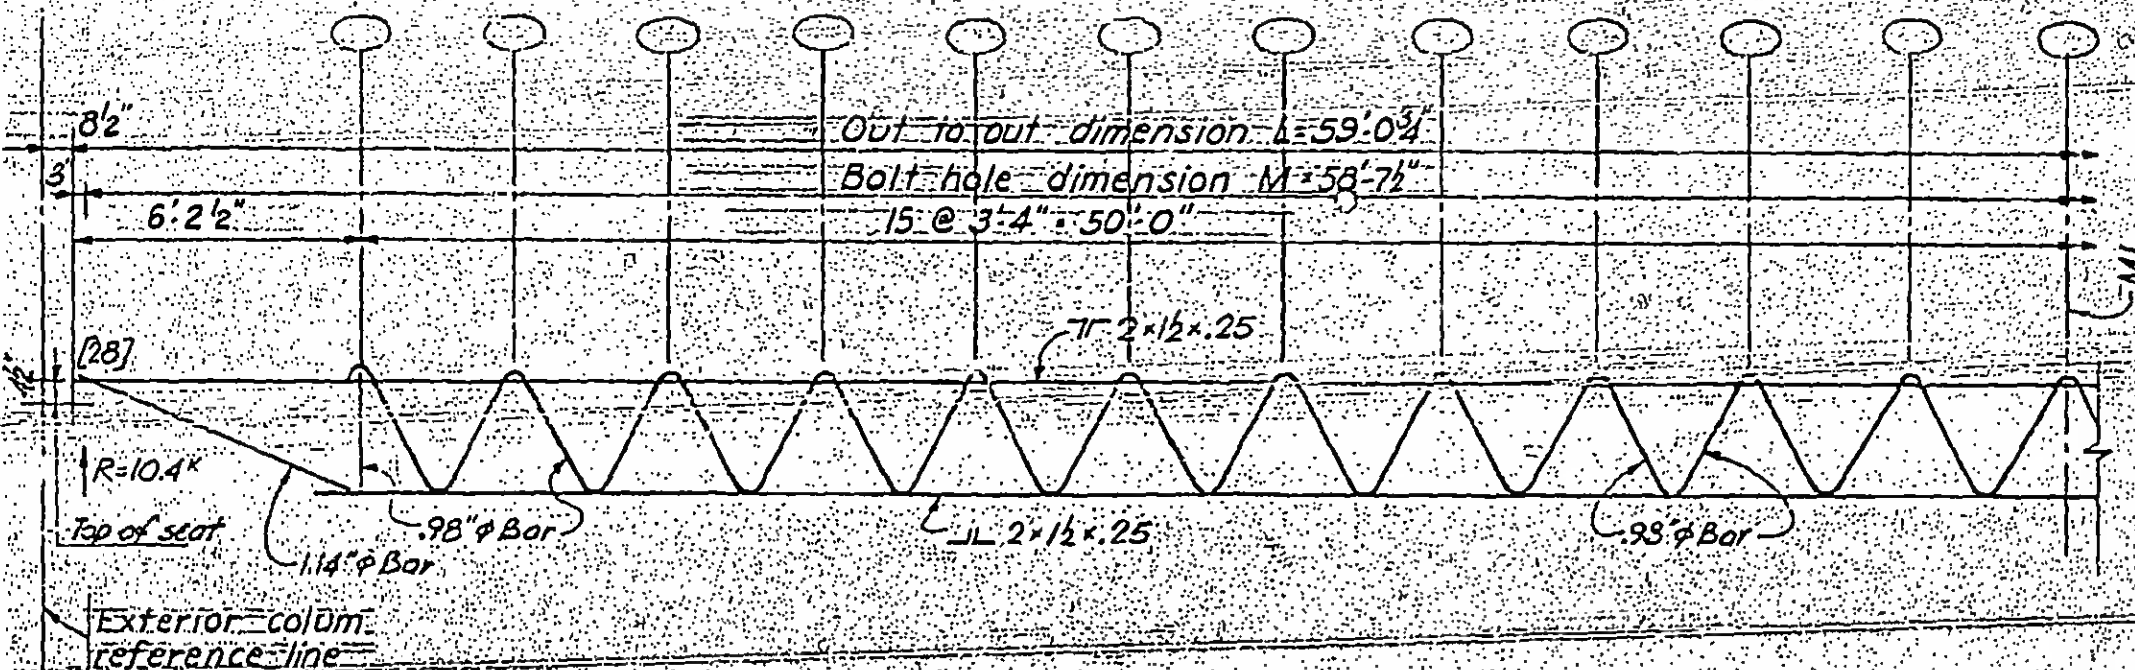

Elevation C 32 T 34

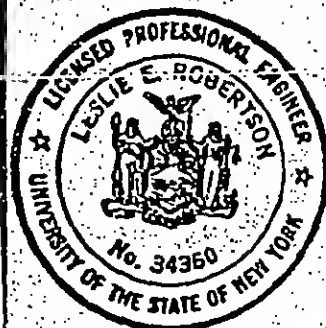

T-AB 1-31

SKILLING, HELLE, CHRISTIANSEN, ROBERTSON



Structural & Civil Engineers

PROJECT THE WORLD TRADE CENTER

TITLE FLOOR TRUSS C32T36

DATE 1-6-69

REVISIONS

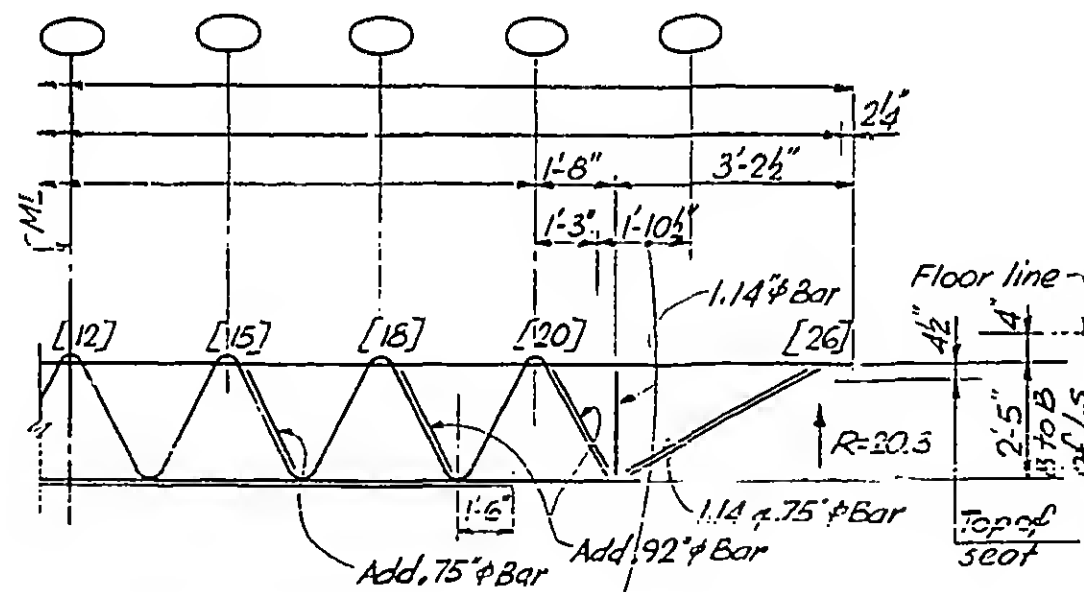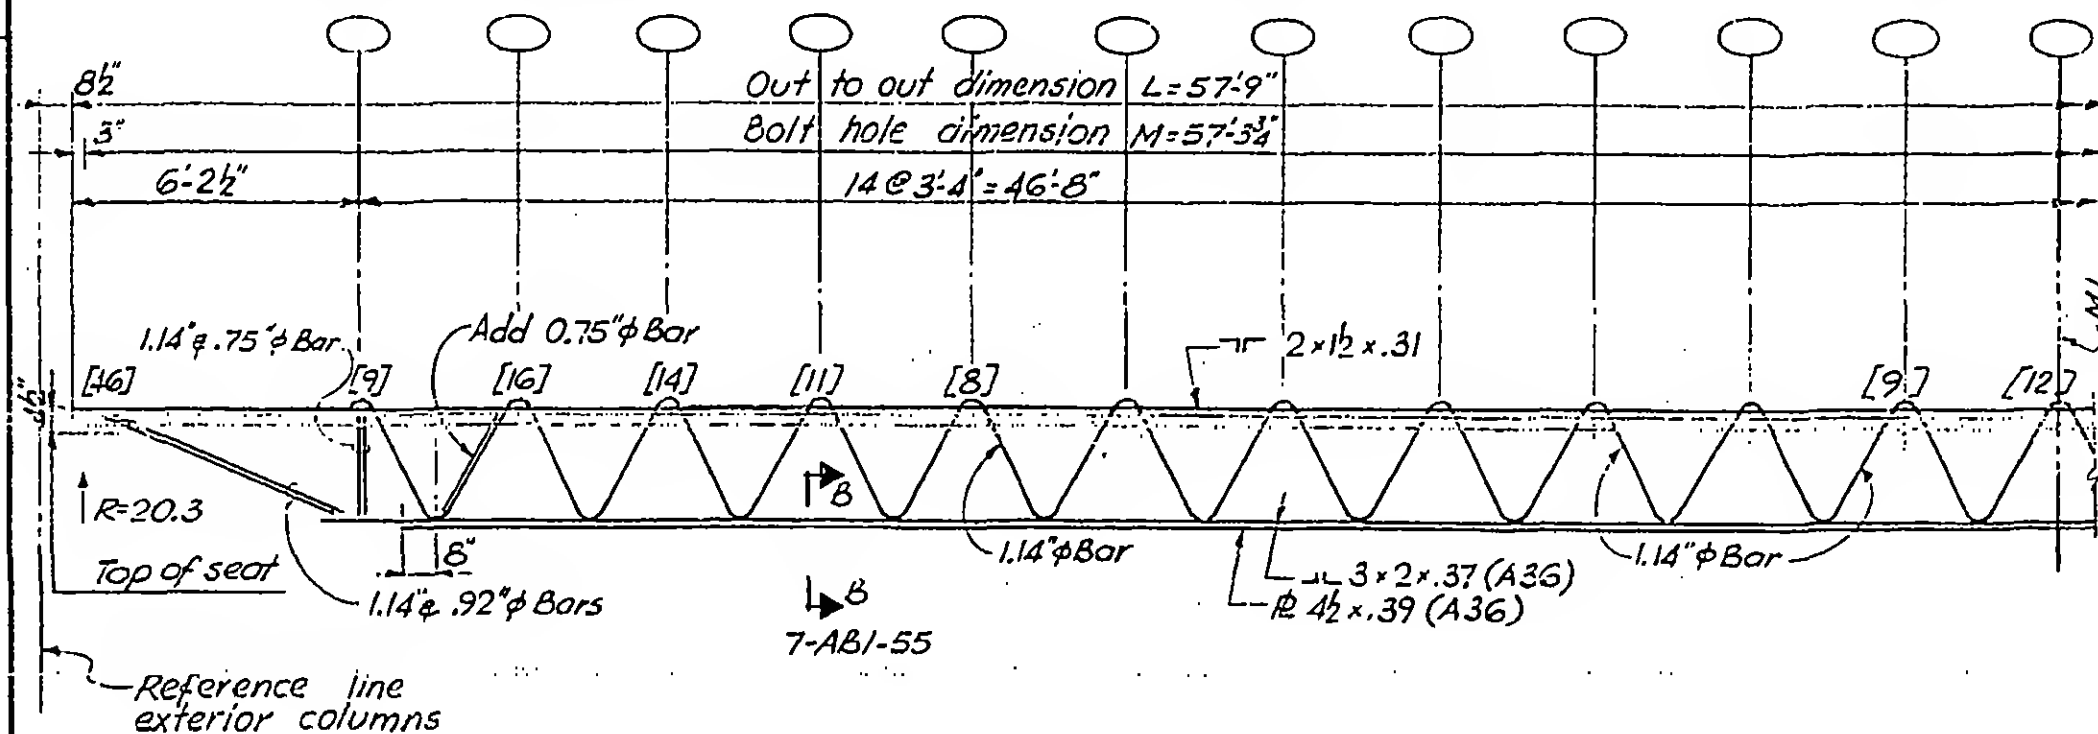

No projection above
top chord this area

Elevation C32T36



DESIGNED



DRAWN

REVIEWED


12

7-ABI-32

REVISIONS

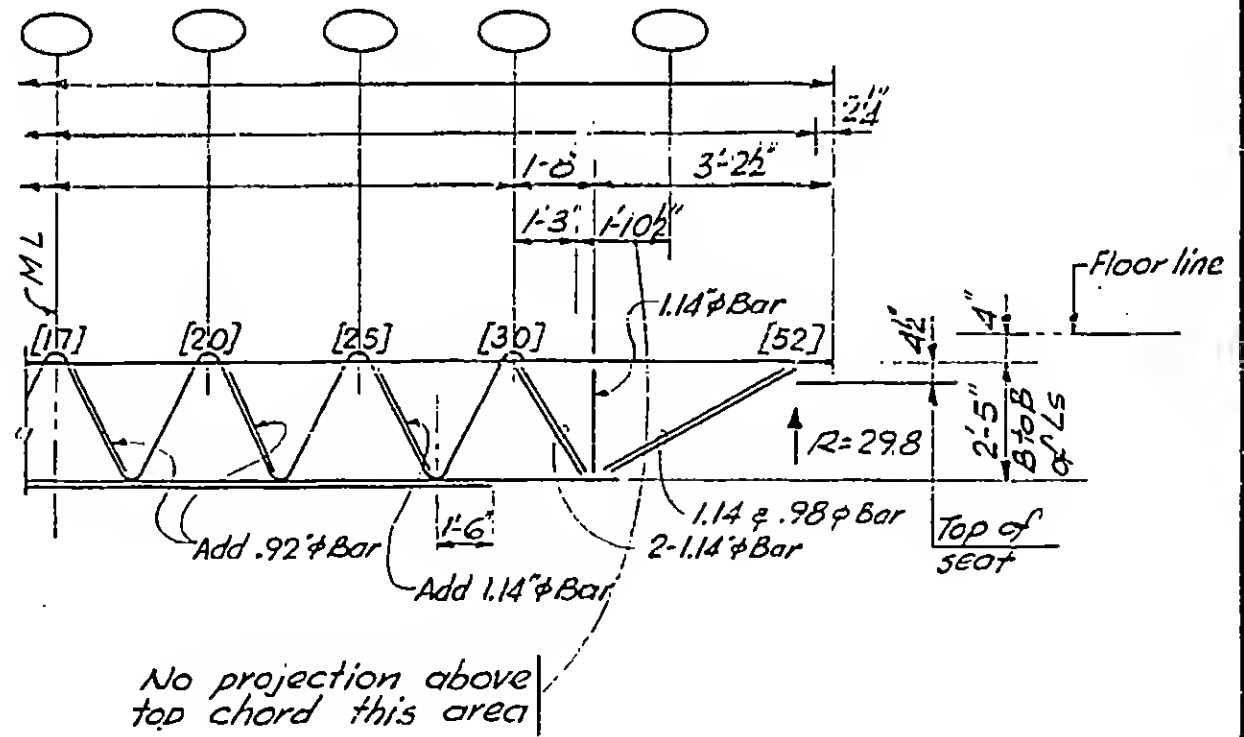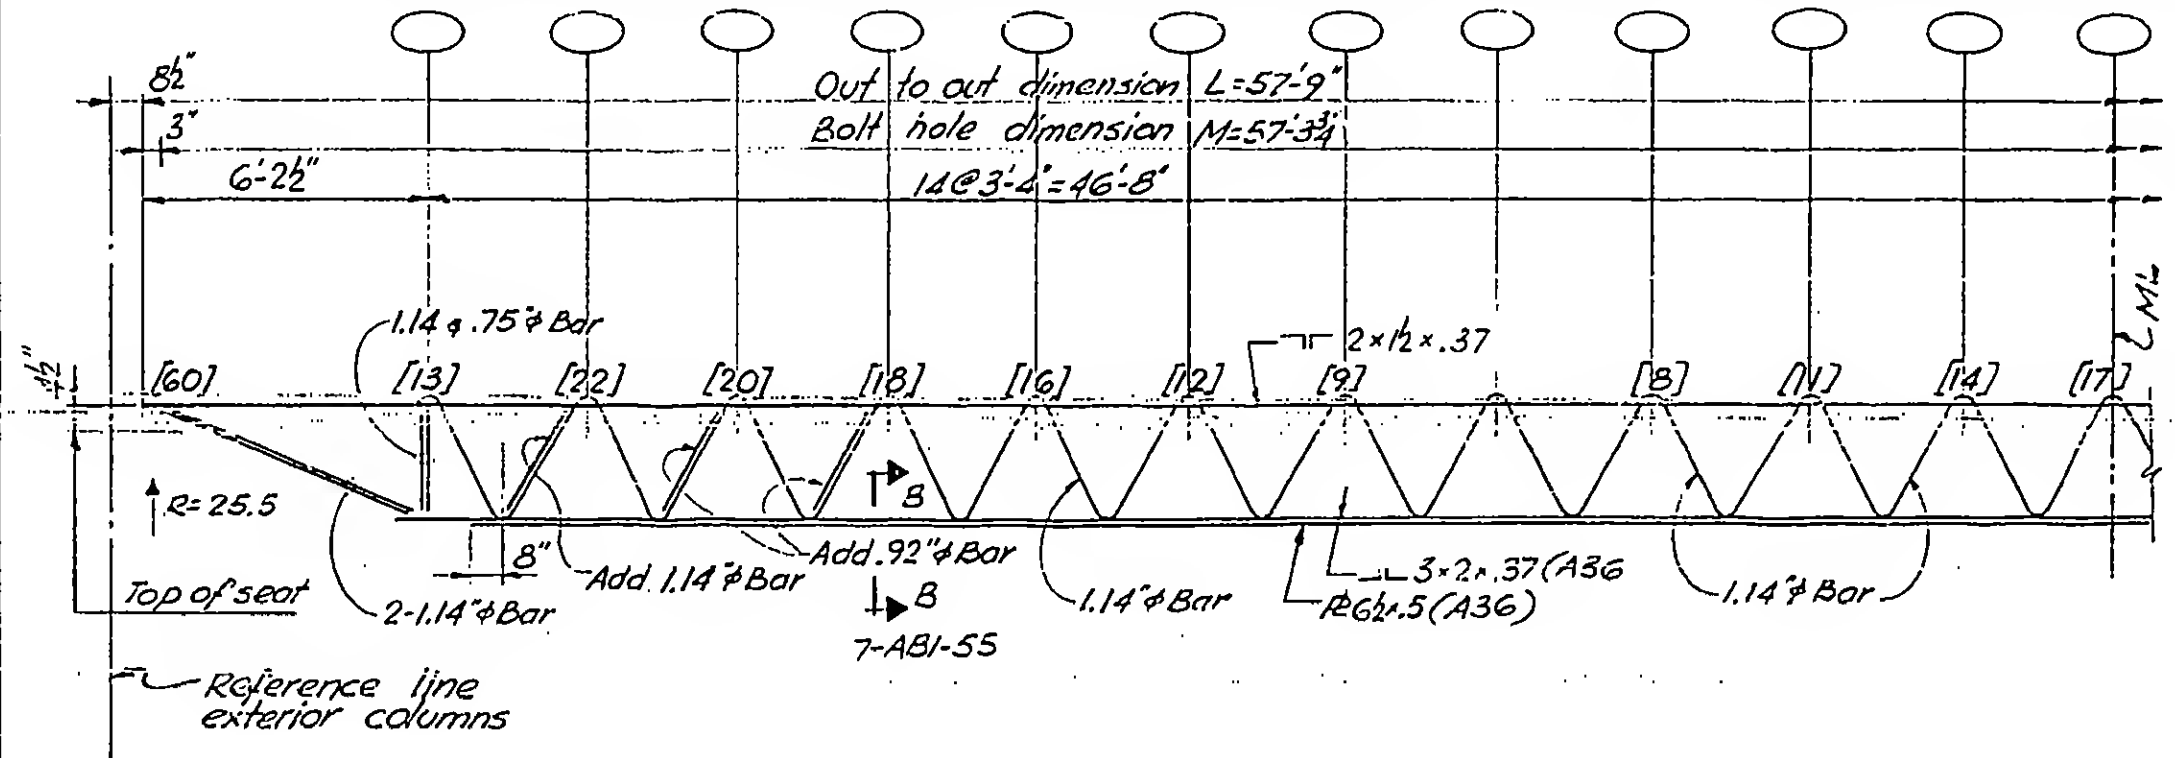

Elevation C32T37

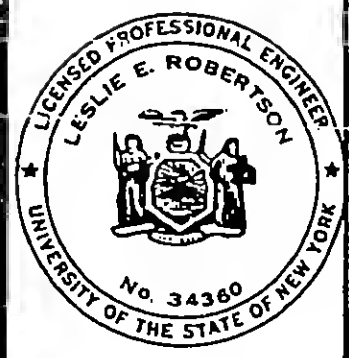

DESIGNED
 DRAWN
 REVIEWED

7-ABI-33

SKILLING, HELLE, CHRISTIANSEN, ROBERTSON

Structural & Civil Engineers

PROJECT

THE WORLD TRADE CENTER



TITLE

FLOOR TRUSS C32T38

DATE

1-6-69

REVISIONS

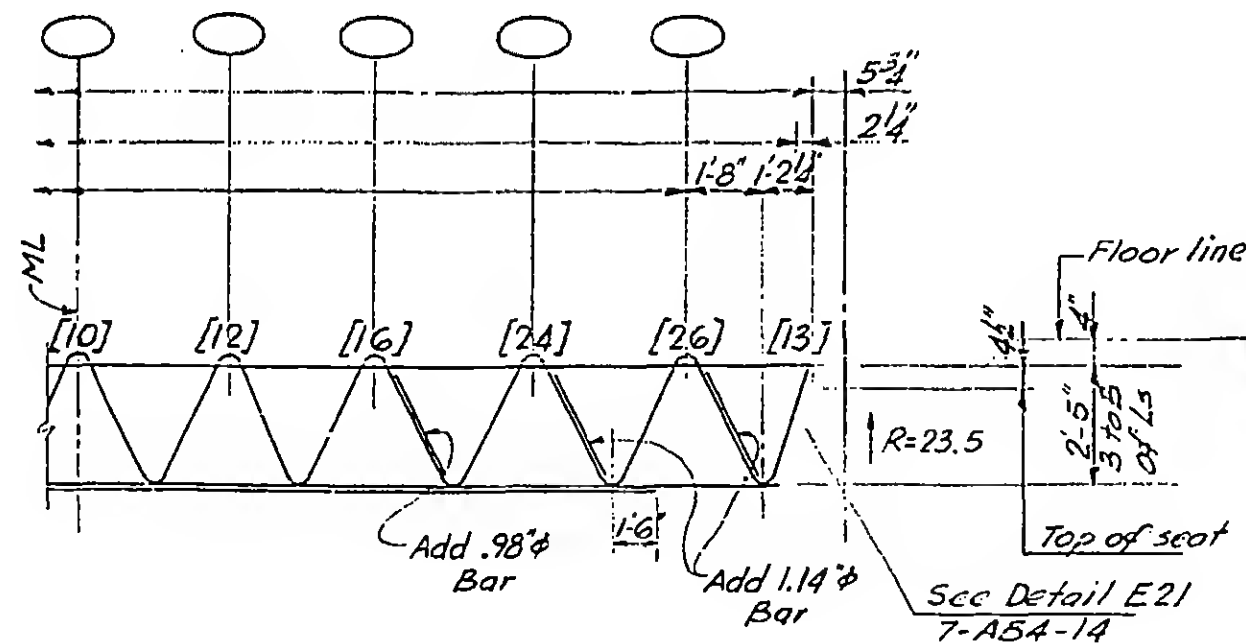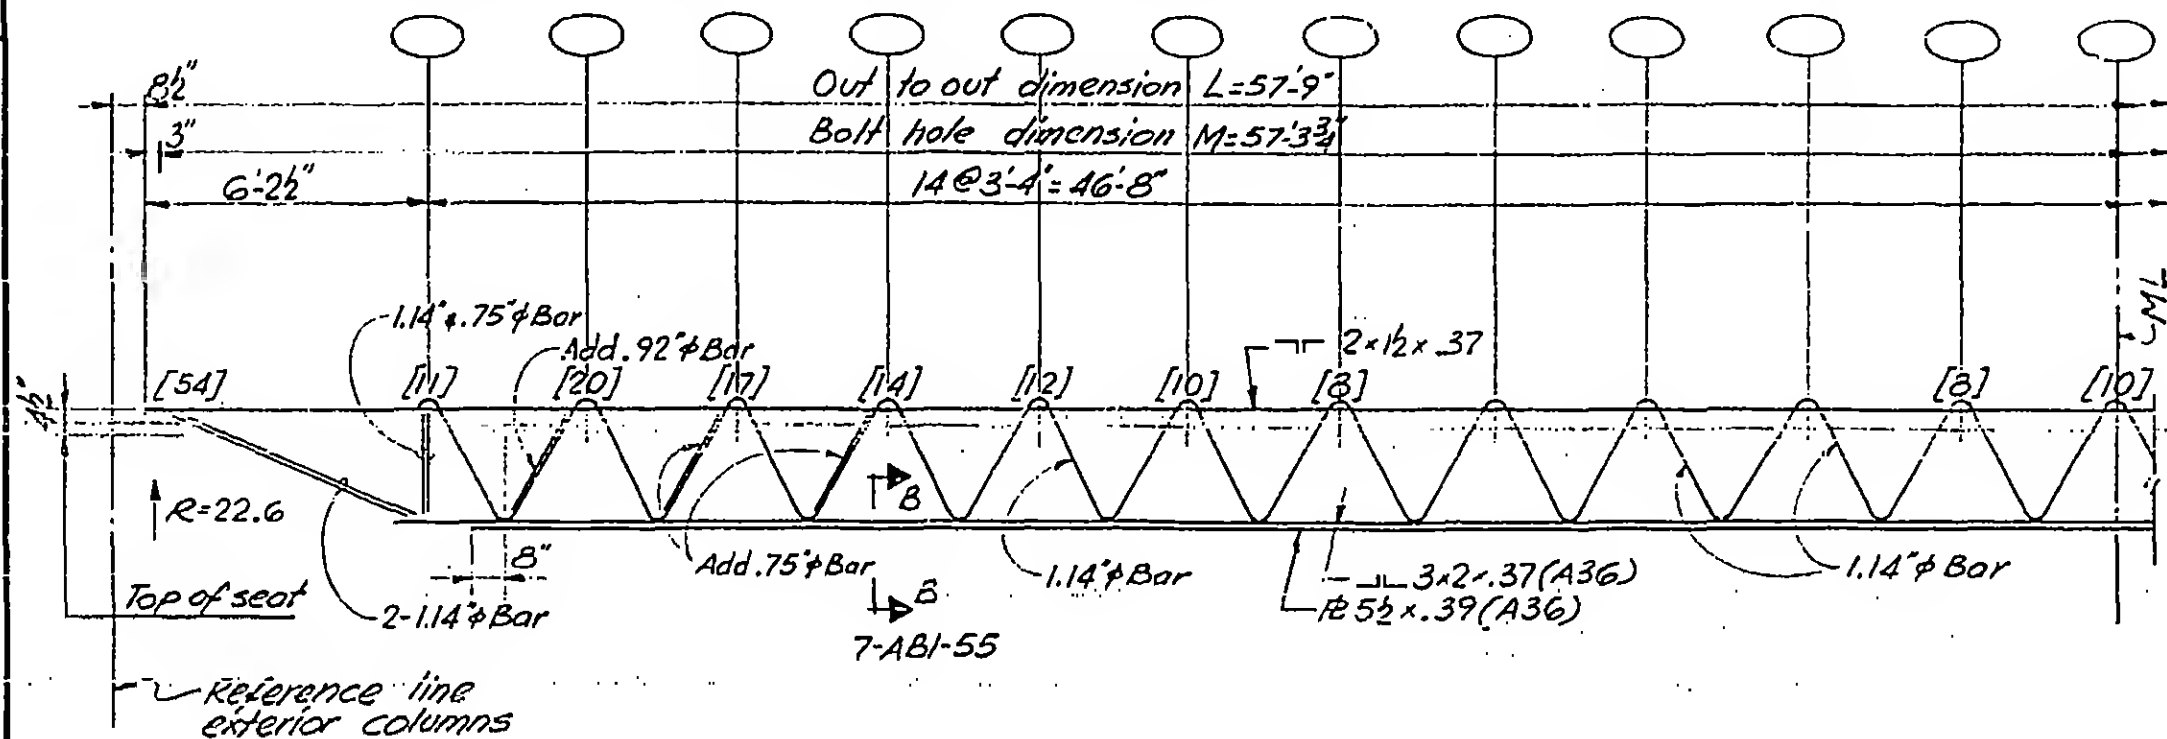

Elevation C32T38

7-ABI-34



DESIGNED

DRAWN

REVIEWED

SKILLING, HELLE, CHRISTIANSEN, ROBERTSON



Structural & Civil Engineers

PROJECT THE WORLD TRADE CENTER

TITLE FLOOR TRUSS C32T39


DATE 1-6-69

REVISIONS

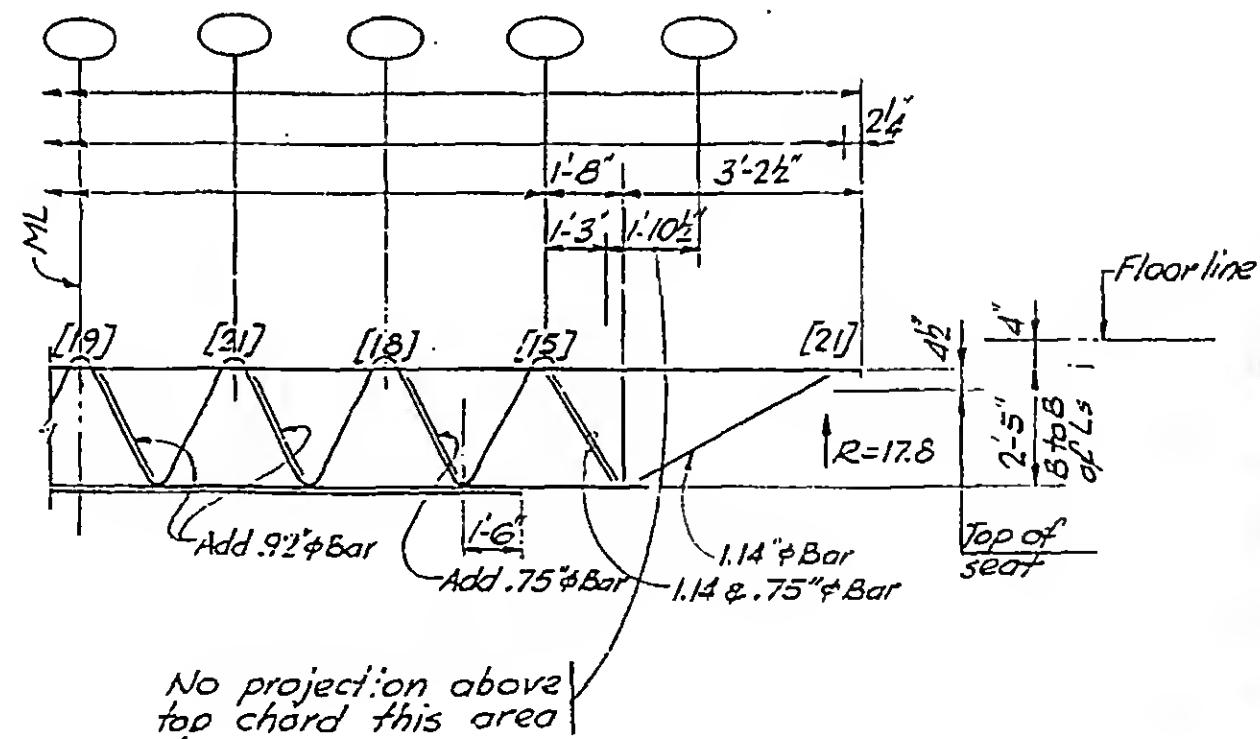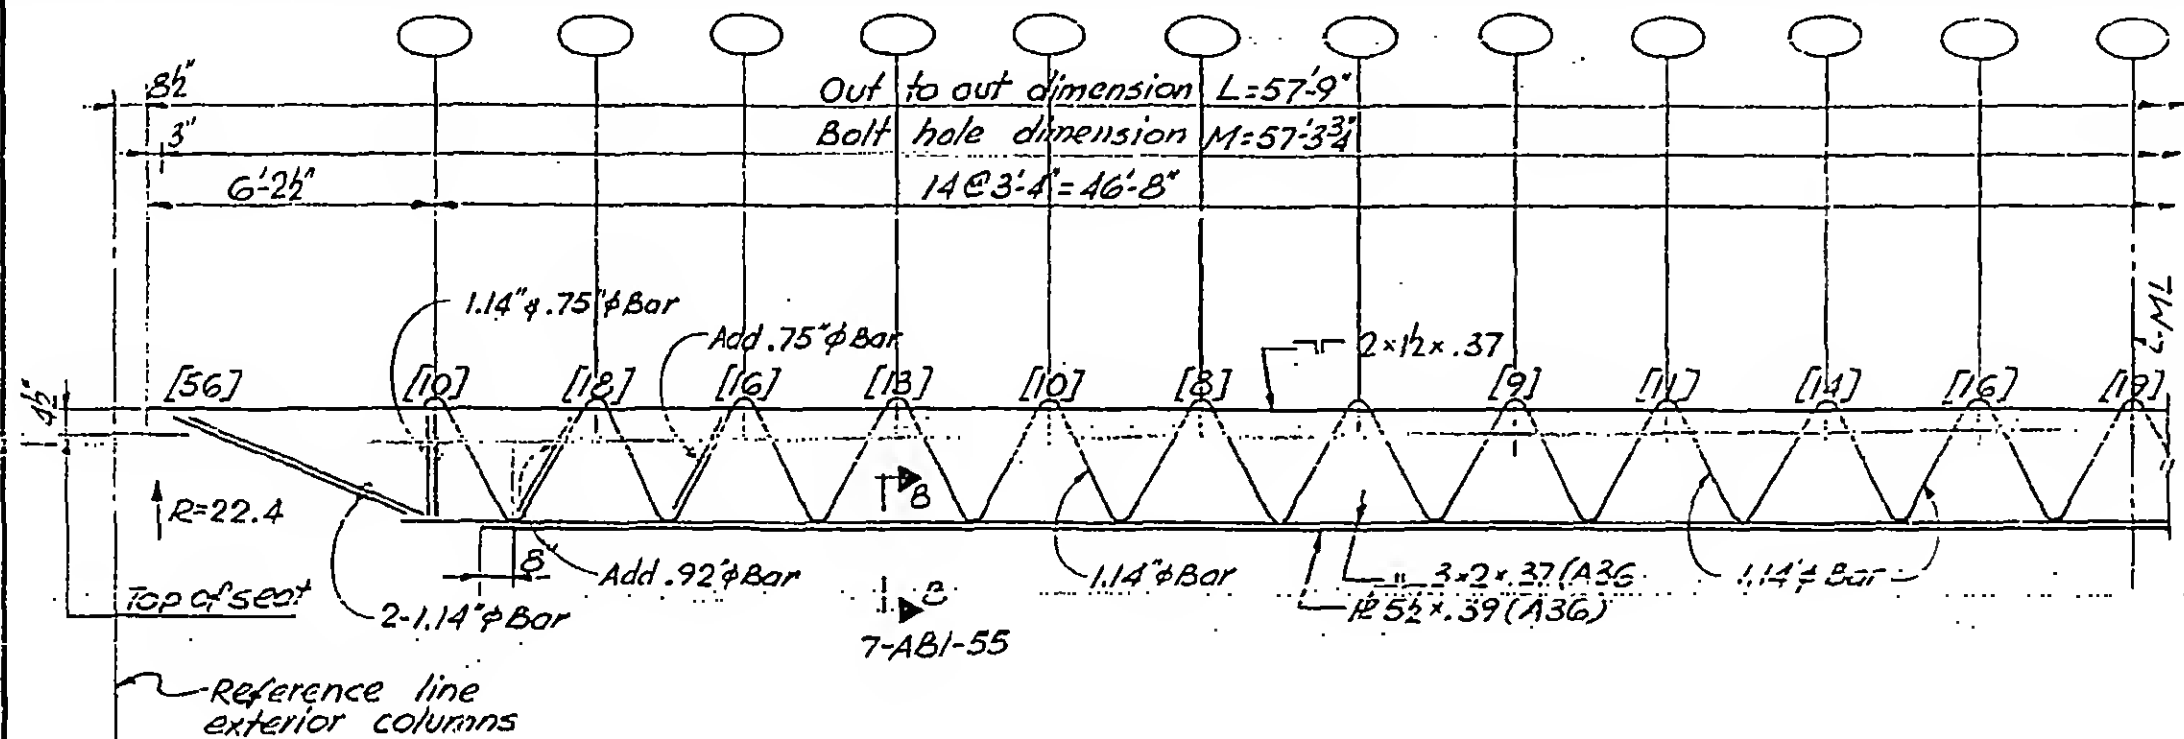

Elevation C32T39

7-AB1-35

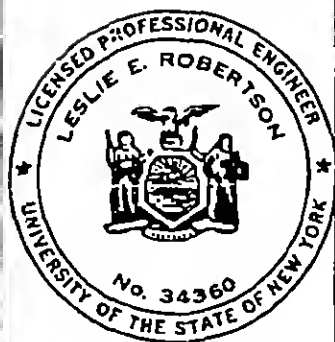

DESIGNED

DRAWN

REVIEWED

SKILLING, HELLE, CHRISTIANSEN, ROBERTSON



Structural & Civil Engineers

PROJECT THE WORLD TRADE CENTER

TITLE FLOOR TRUSS C32T40


DATE 1-6-69

REVISIONS

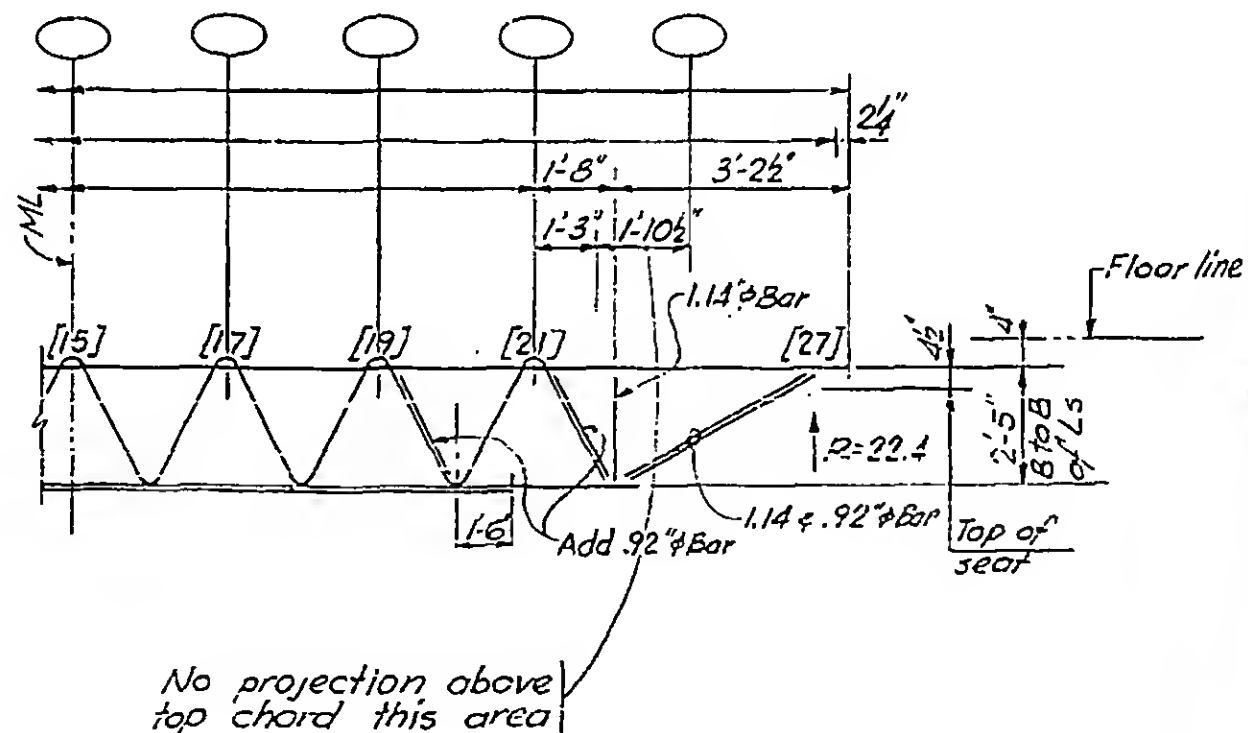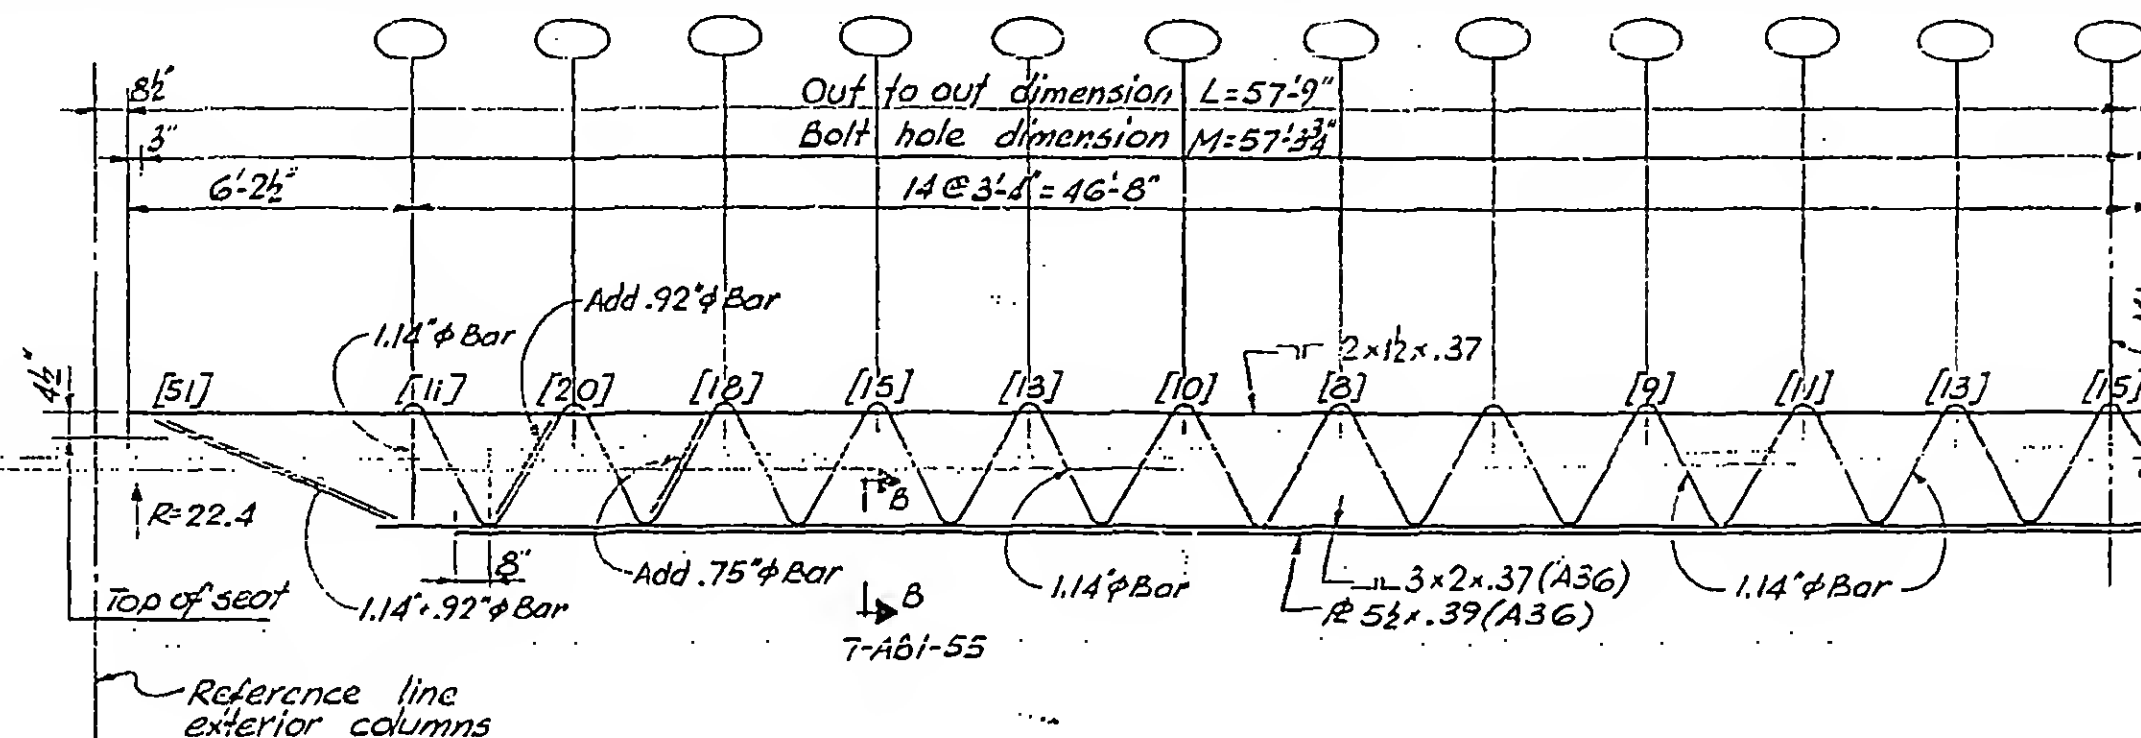

Elevation C32T40

7-AB1-36

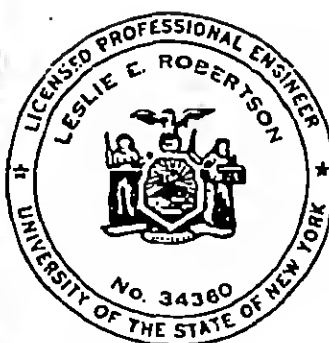

DESIGNED



DRAWN

REVIEWED

16

SKILLING - HELLE - CHRISTIANSEN - ROBERTSON Structural & Civil Engineers
 PROJECT THE WORLD TRADE CENTER TITLE FLOOR TRUSS C.32 T.49 DATE 11-25-68

REVISIONS

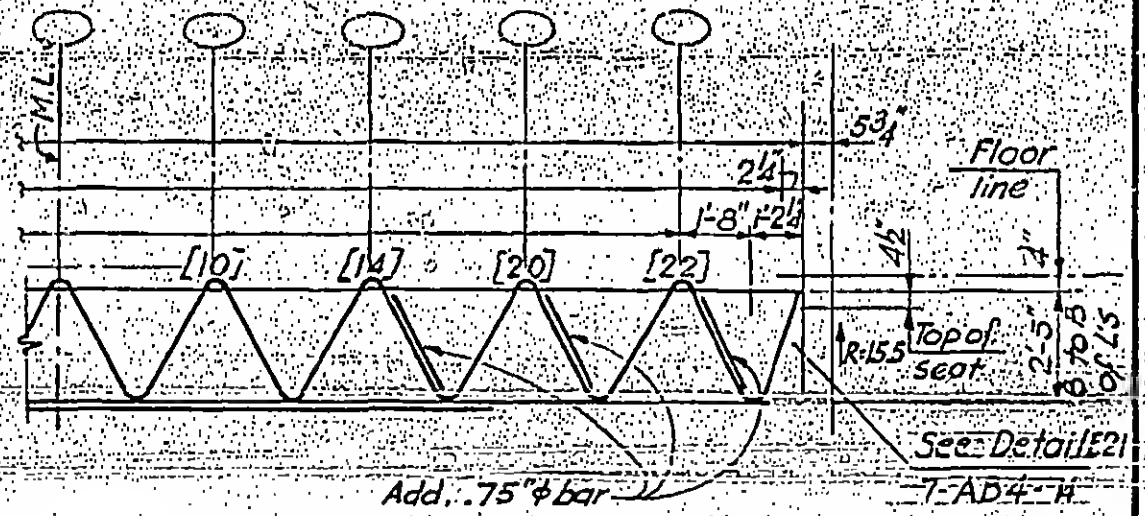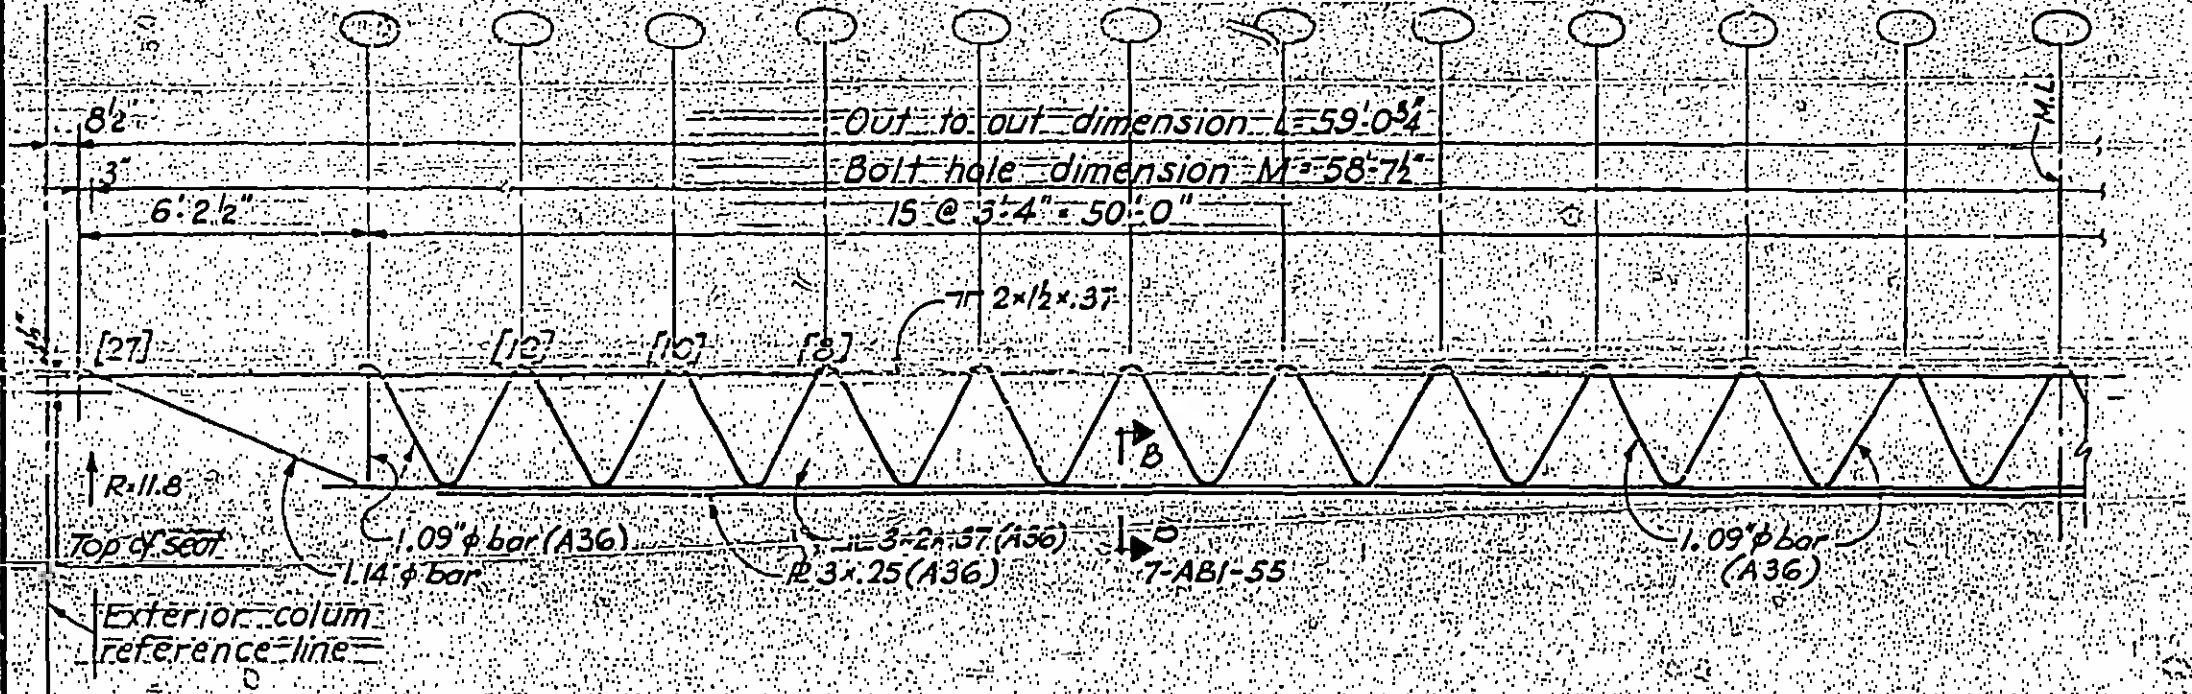

Elevation C.32 T.49



7-ABI-44

SKILLING HELLE - CHRISTIANSEN - ROBERTSON



Structural & Civil Engineers

PROJECT THE WORLD TRADE CENTER

TITLE FLOOR TROSS C-32 T-50


DATE 11-25-68

REVISIONS

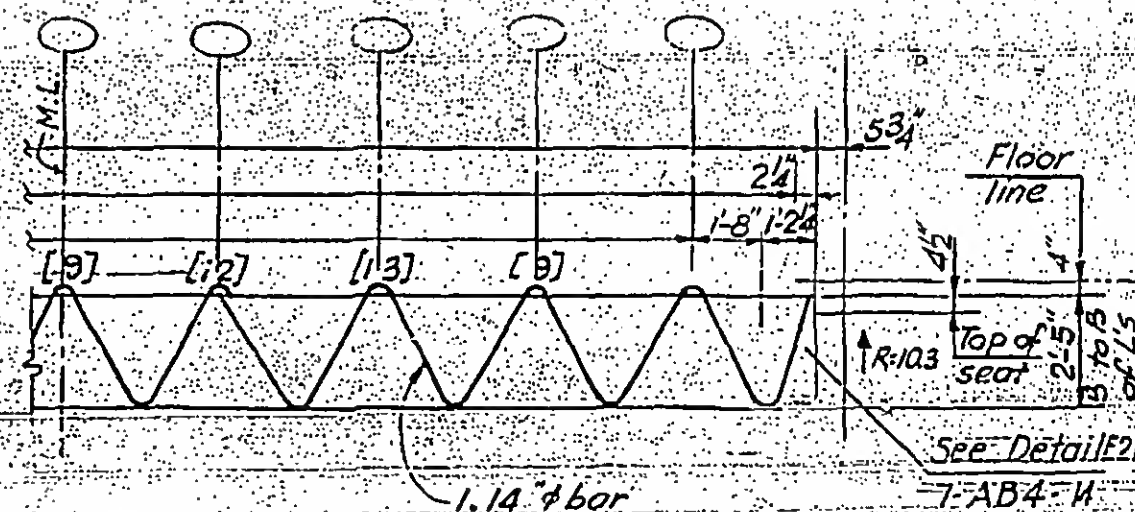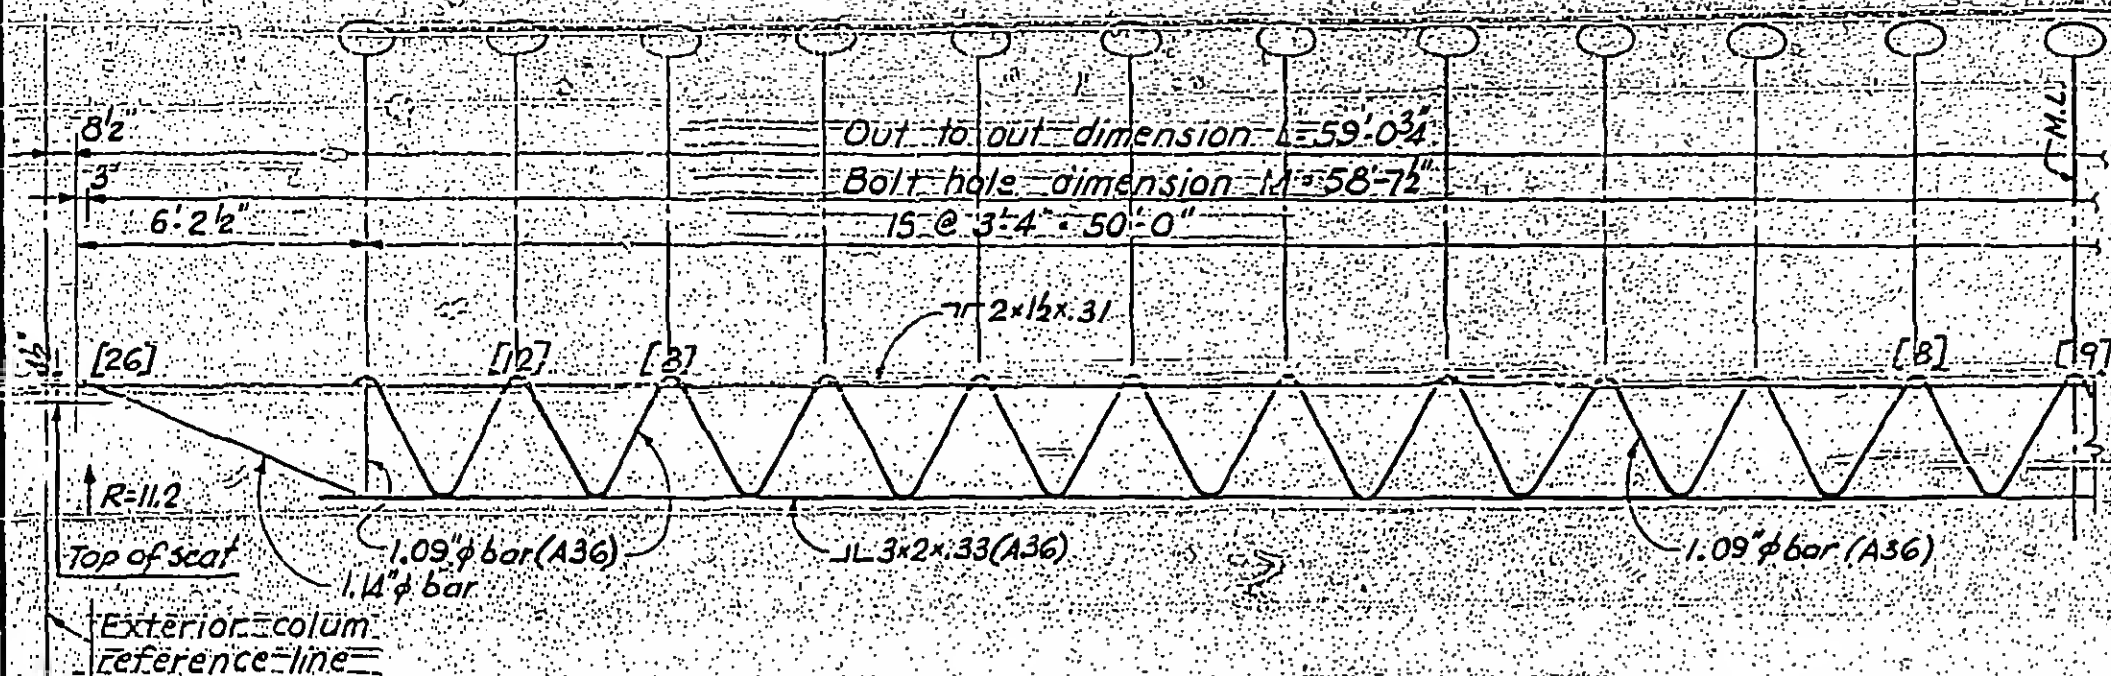

Elevation C-32 T-50

7-AB1-45

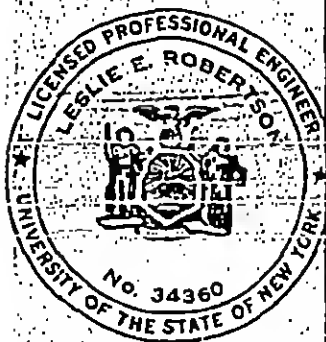

SKILLING - HELLE - CHRISTIANSEN - ROBERTSON



Structural & Civil Engineers

PROJECT THE WORLD TRADE CENTER


TITLE FLOOR TRUSS C 32 T 51

DATE 11-25-68

REVISIONS

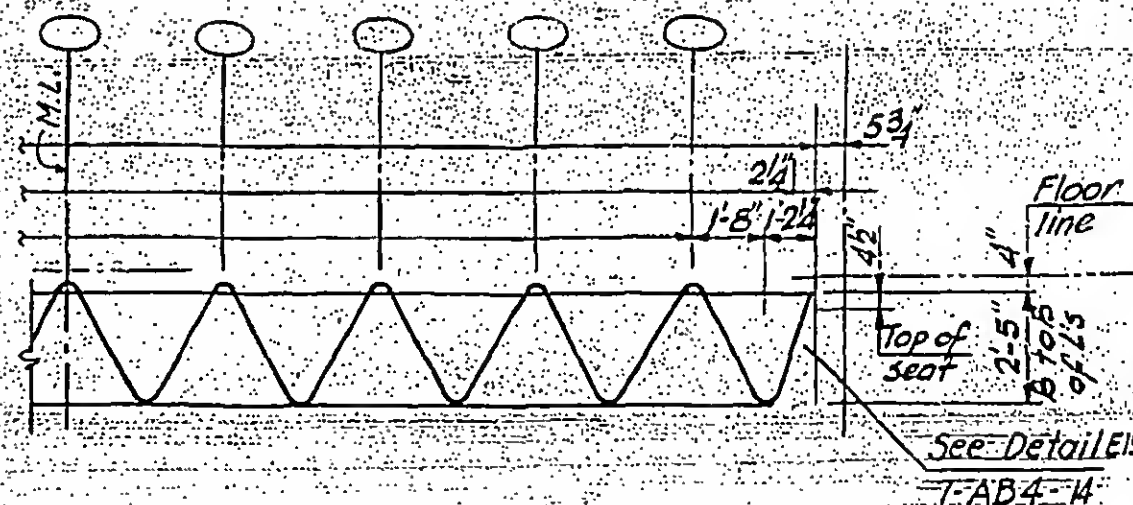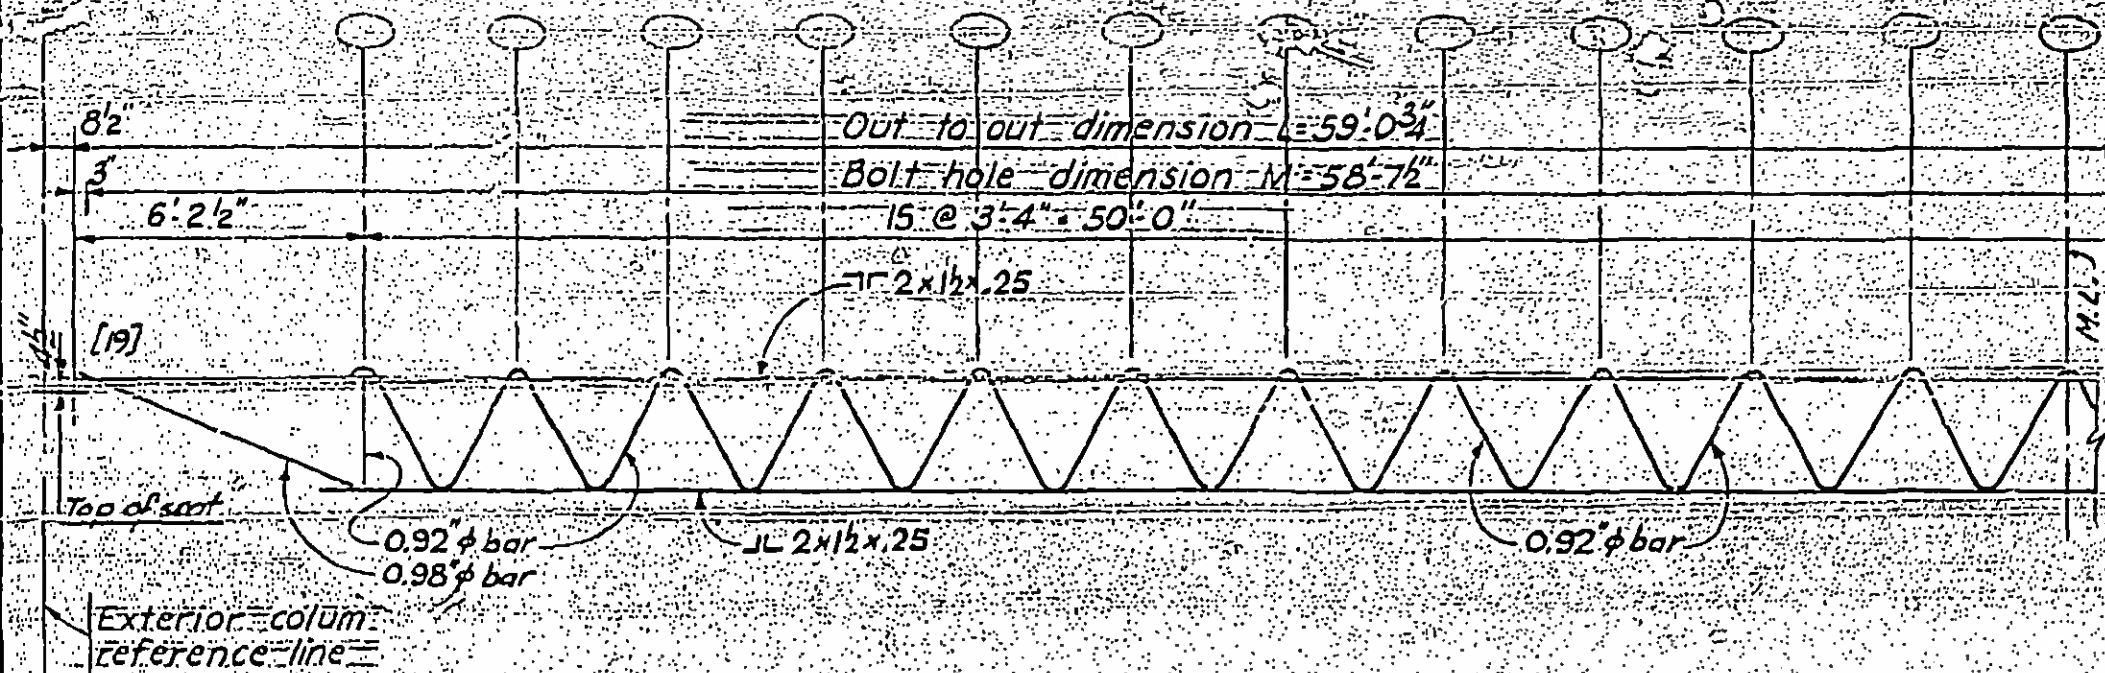

Elevation C 32 T 51

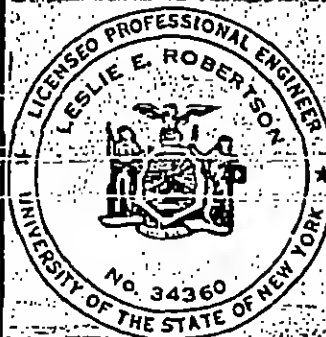

7-ABI-46

SKILLING - HELLE - CHRISTIANSEN - ROBERTSON



Structural & Civil Engineers

PROJECT THE WORLD TRADE CENTER

TITLE FLOOR TRUSS C-32 T-52


DATE 11-25-68

REVISIONS

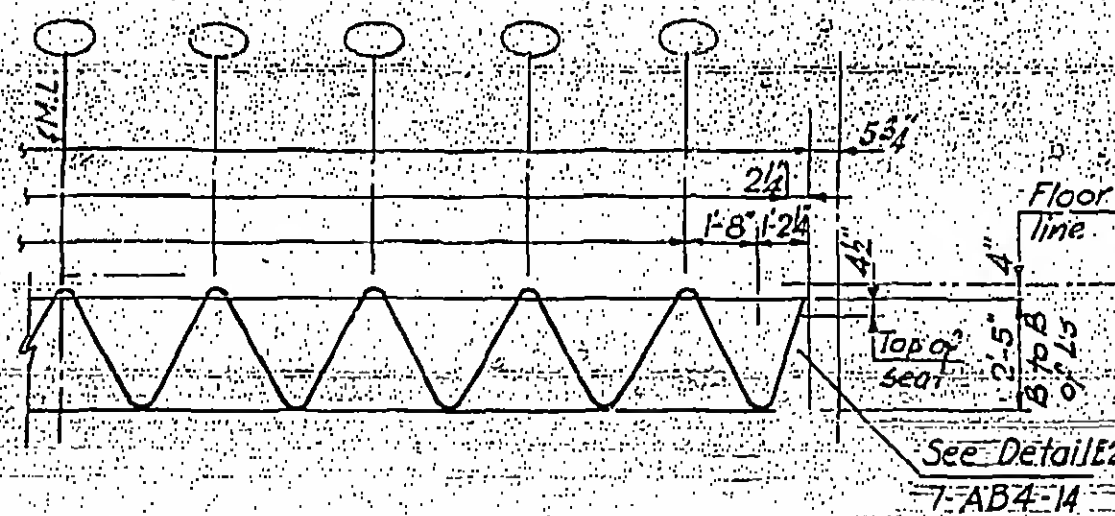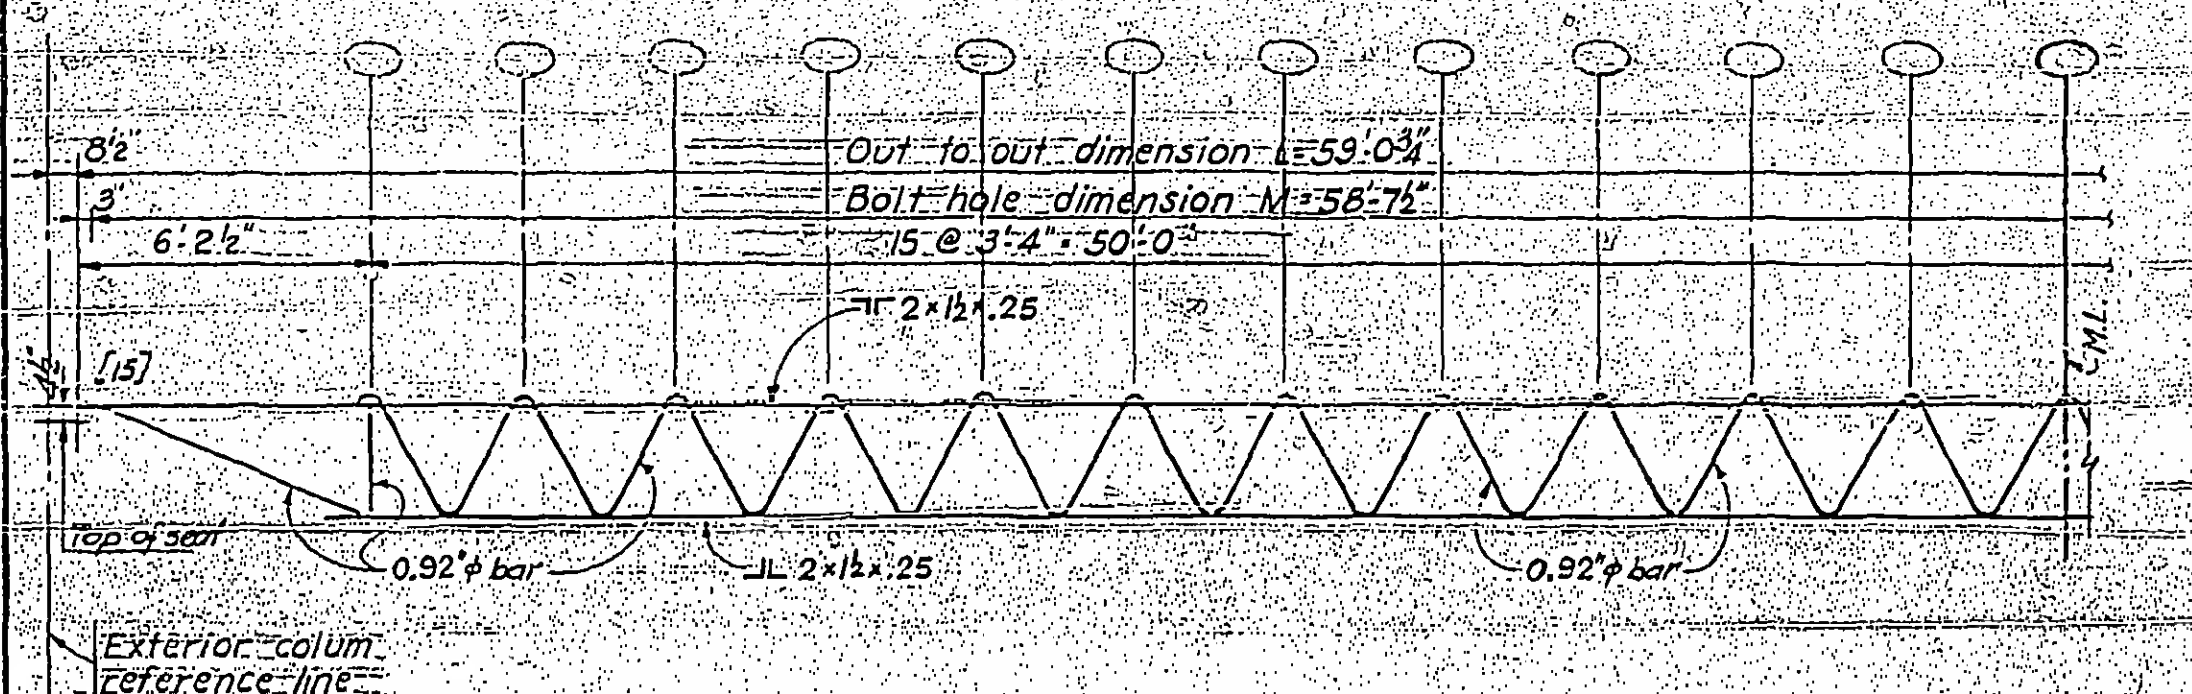

Elevation C-32 T-52

7-AB1-47

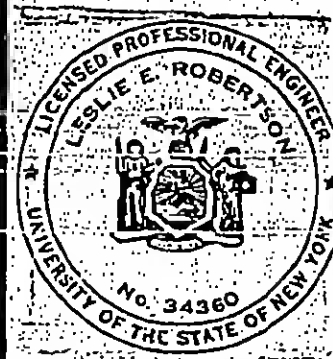

SKILLING - HELLE - CHRISTIANSEN - ROBERTSON

Structural & Civil Engineers

PROJECT THE WORLD TRADE CENTER

TITLE



FLOOR TRUSS C32T53 & C32T35

DATE

11-25-68


REVISIONS

1-6-69

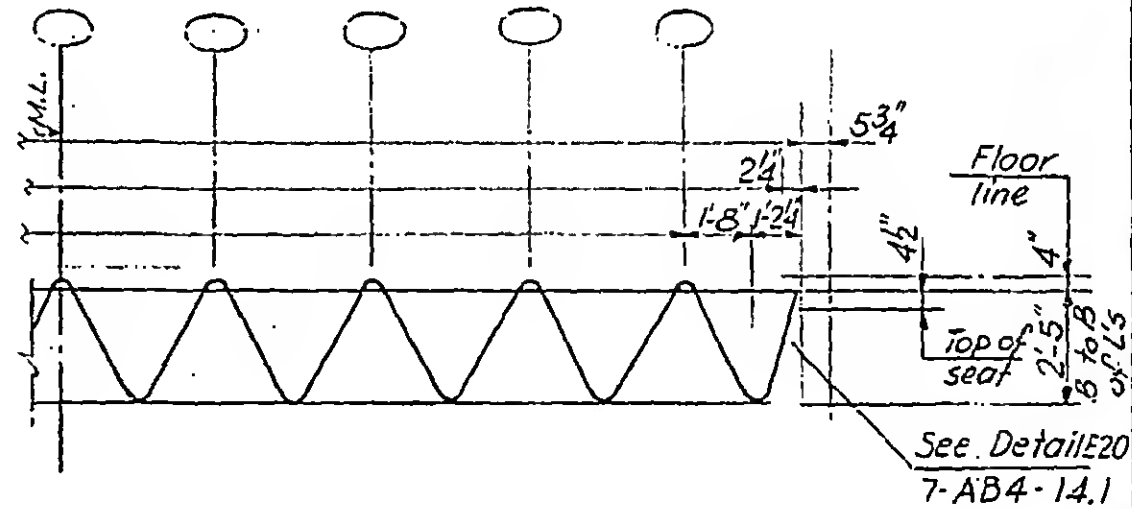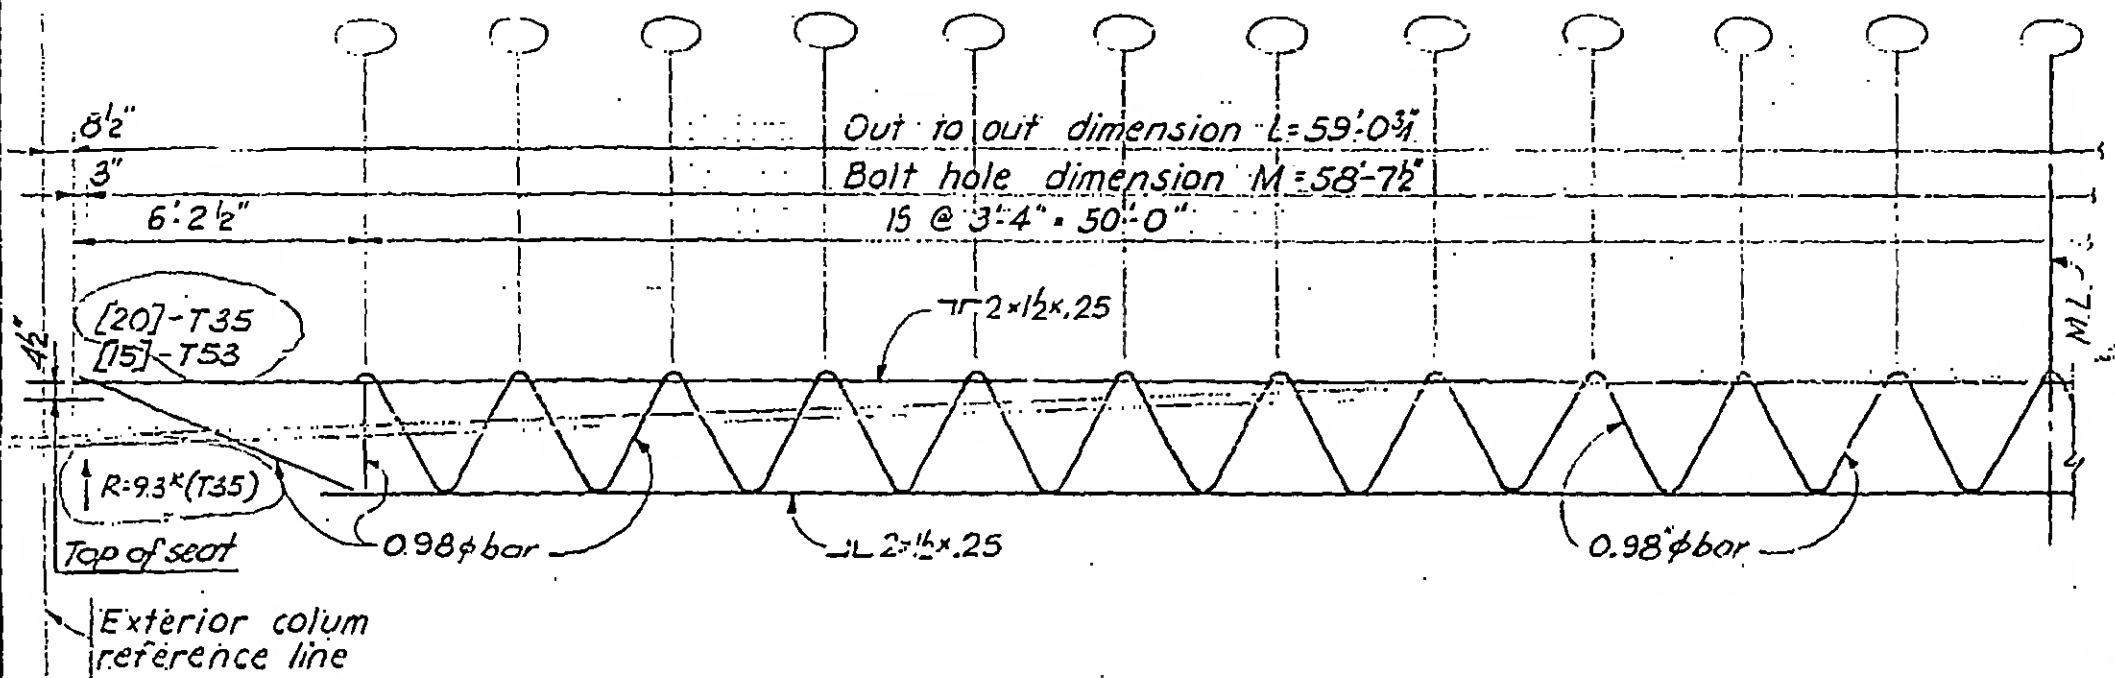

Elevation C32T53

C32T35 similar except as noted

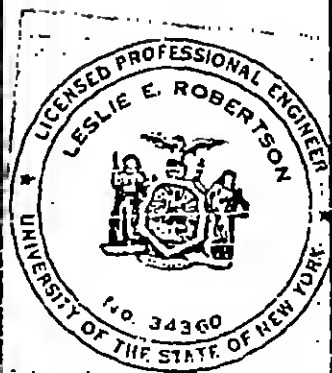

SKILLING - HELLE - CHRISTIANSEN - ROBERTSON

Structural & Civil Engineers

PROJECT THE WORLD TRADE CENTER





TITLE TYPICAL WEB DETAILS

DATE 10-20-67


REVISIONS

1-3-68

2-15-68

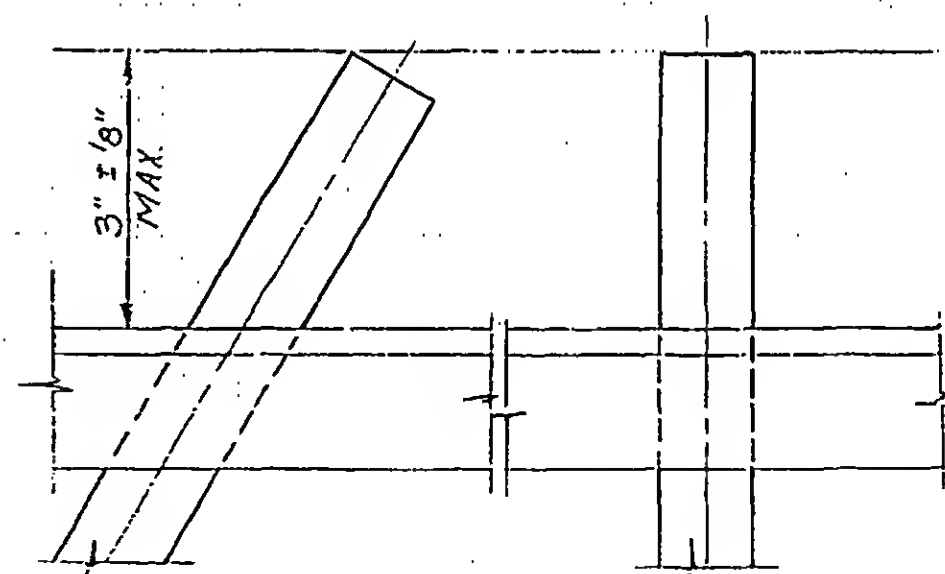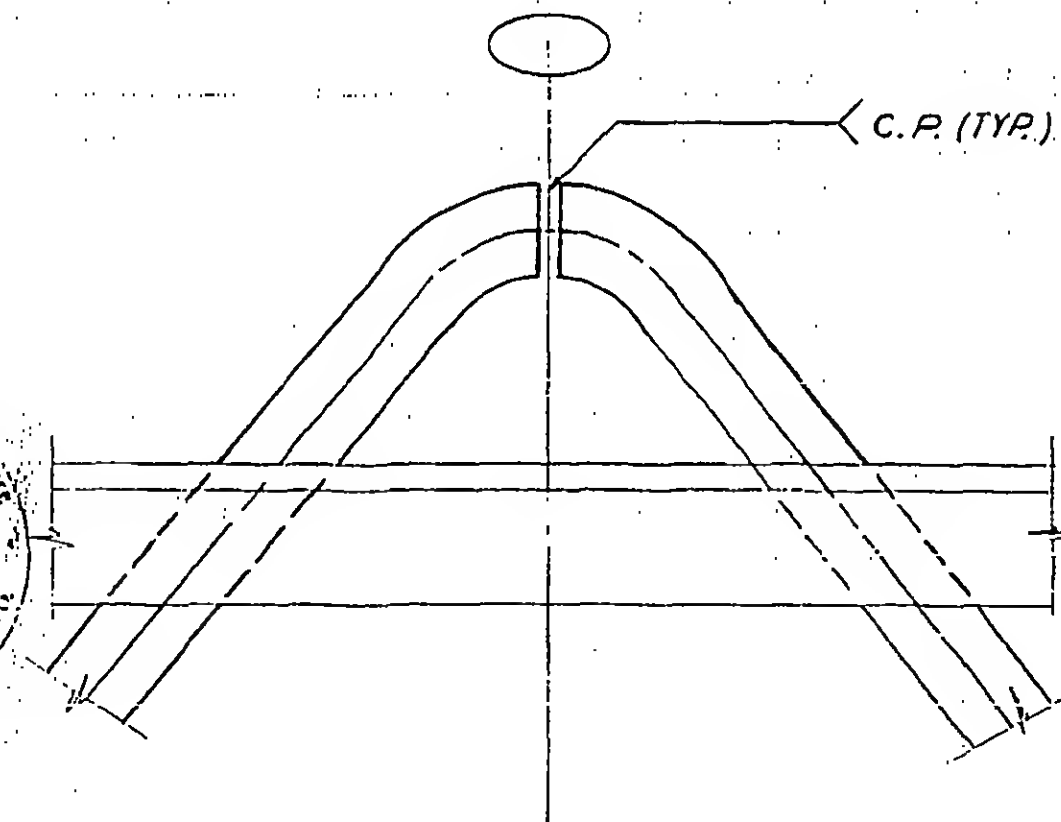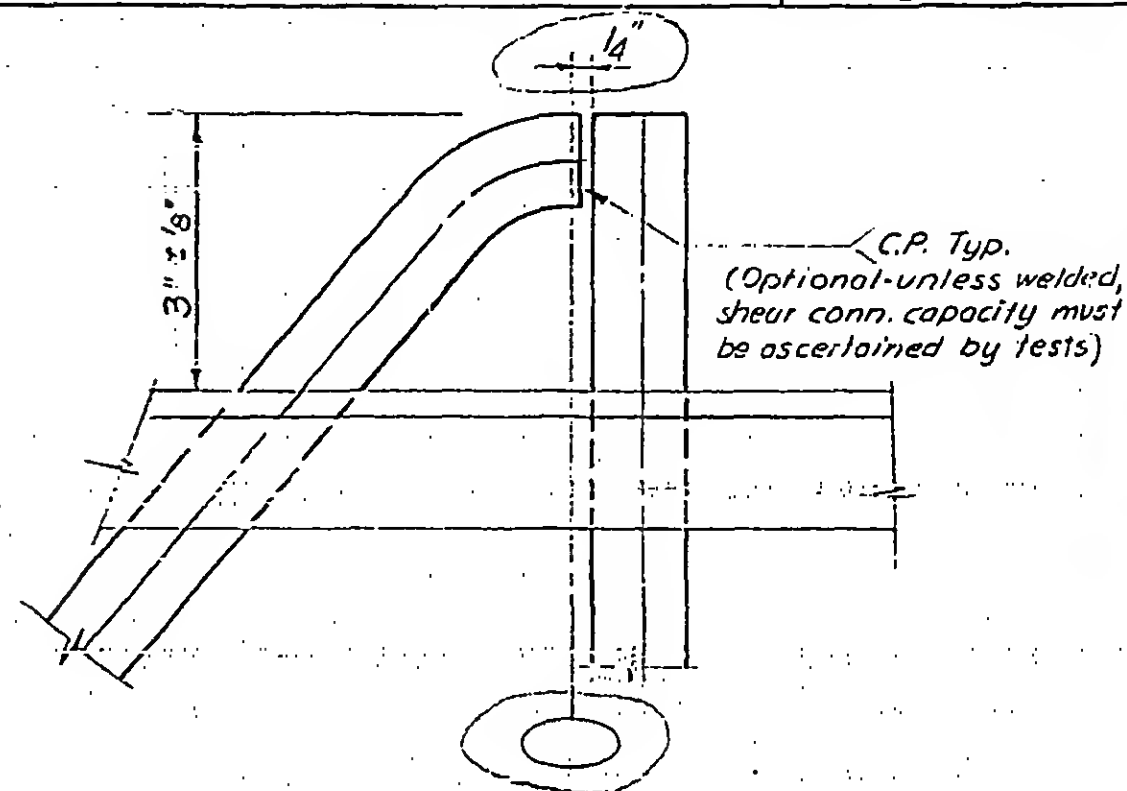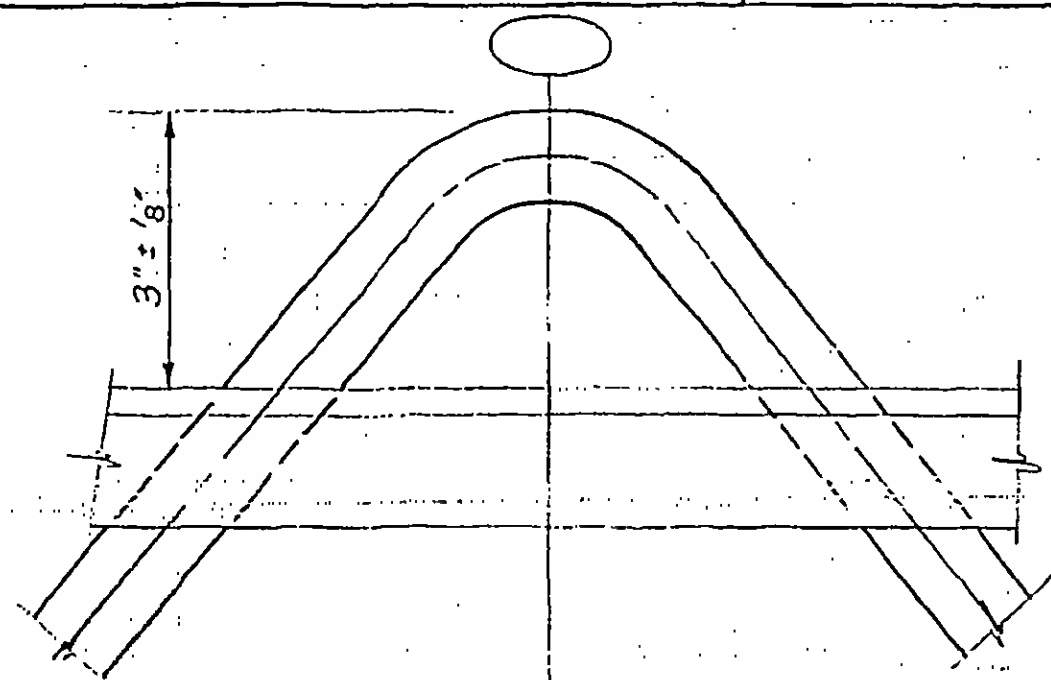

TOP CHORD - C32 TRUSSES

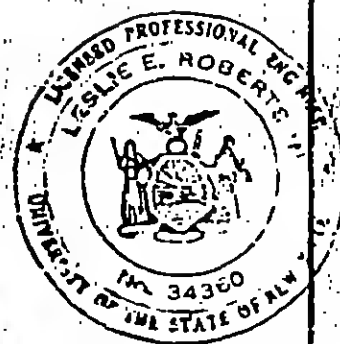

SKILLING - HELLE - CHRISTIANSEN - ROBERTSON

Structural & Civil Engineers

PROJECT THE WORLD TRADE CENTER


TITLE TYPICAL WEB DETAILS

DATE 10-20-67


REVISIONS

1-3-68


4-1-68
7-22-68

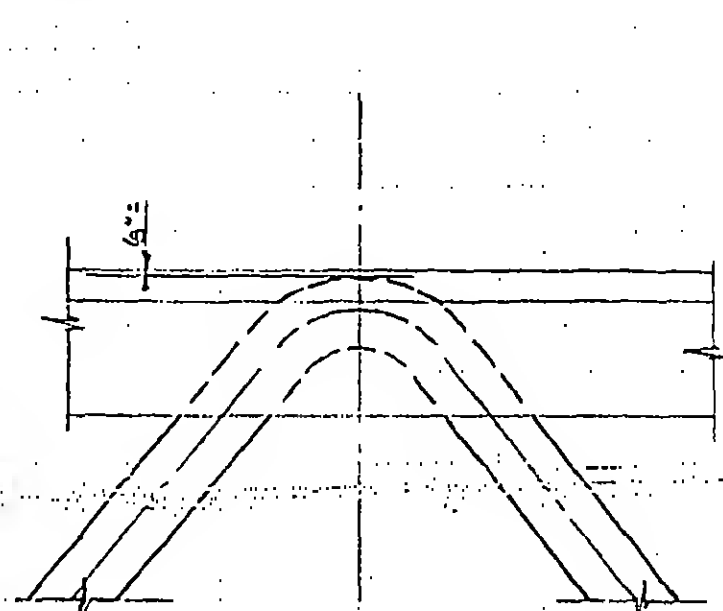


TOP CHORD - C24 & S24 TRUSSES

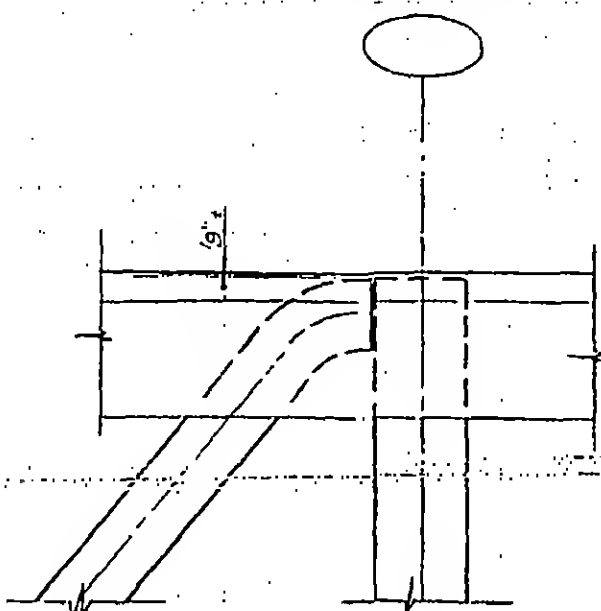


TOP CHORD
C24 & S24 TRUSSES

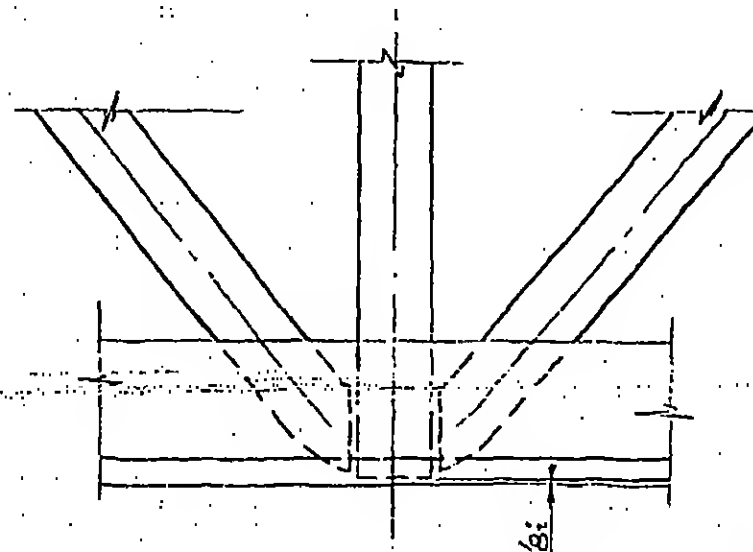

BOTTOM CHORD
C24 & S24 TRUSSES
(Where applicable)

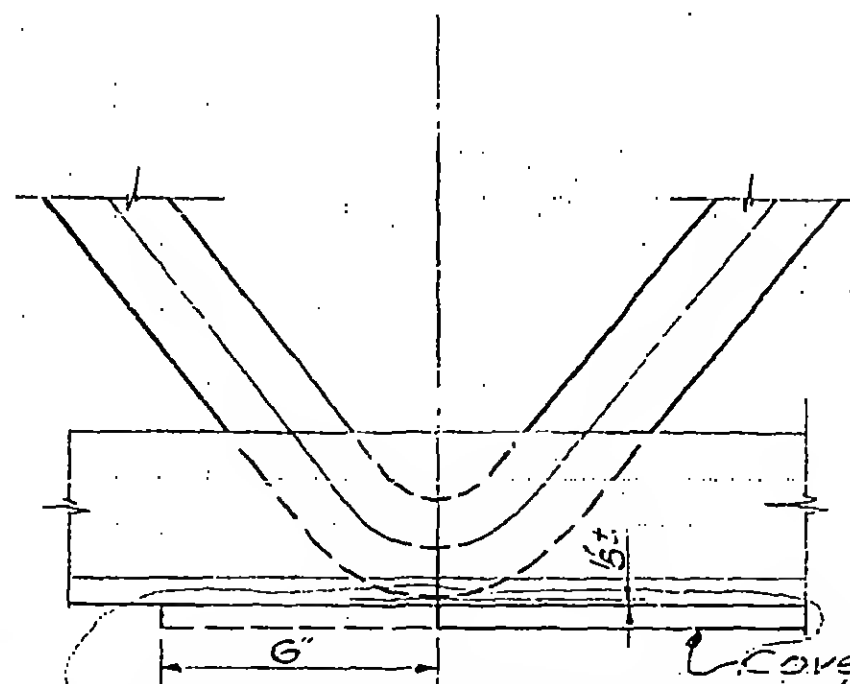

BOTTOM CHORD - C32 TRUSSES
C24 & S24 TRUSSES (Where applicable)

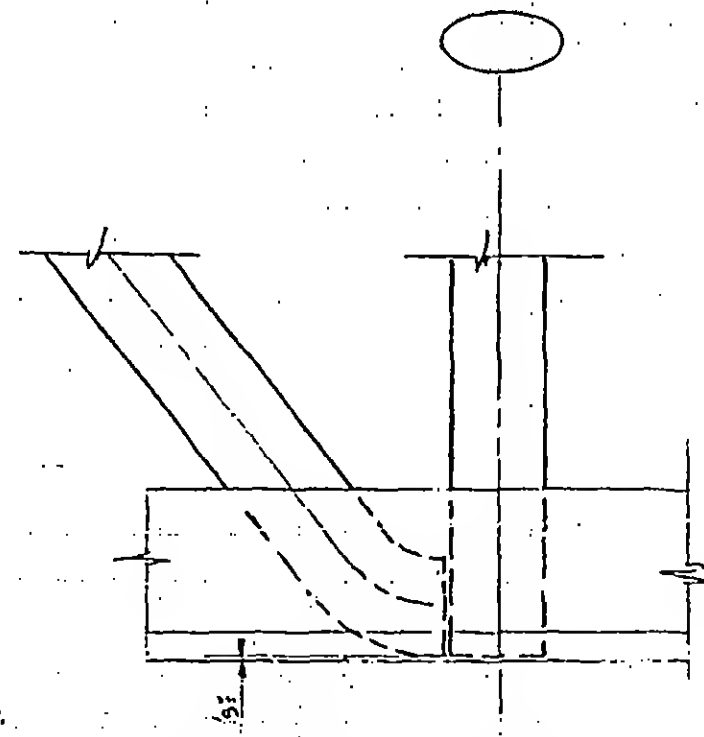



BOTTOM CHORD - C32, C24 & S24
TRUSSES



PROJECT THE WORLD TRADE CENTERTITLE FLOOR TRUSSES - CAMBERSDATE 2-15-68

REVISIONS

4-15-68
8-1-68
8-15-68
10-4-68
11-25-68
1-6-69

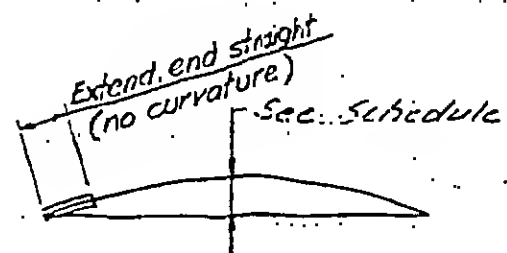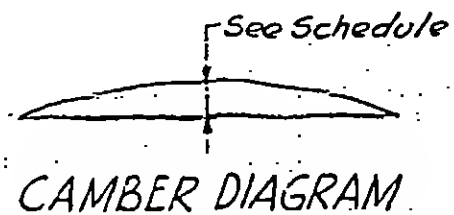

Truss No	Camber at midspan(in)	Truss No	Camber at midspan(in)
C32T1	2	C32T27	1 ⁵ / ₁₆
C32T2	2 ¹ / ₁₆	C32T28	1 ⁵ / ₁₆
C32T3	2 ¹ / ₁₆	C32T29	1 ⁷ / ₈
C32T4	3 ₄	C32T30	1 ⁷ / ₈
C32T5	3 ₈	C32T31	2
C32T6	1 ⁵ / ₁₆	C32T32	2
C32T7	2 ¹ / ₁₆	C32T33	1 ³ / ₄
C32T8	2	C32T34	1 ⁵ / ₁₆
C32T9	1 ⁵ / ₁₆	C32T35	3 ₄
C32T10	1 ¹ / ₁₆	C32T36	2 ¹ / ₄
C32T11	1 ⁵ / ₁₆	C32T37	2 ¹ / ₄
C32T12	4	C32T38	2 ⁸ / ₁₆
C32T13	7 ₁₆	C32T39	2
C32T14	2	C32T40	2
C32T15	2 ¹ / ₁₆		
C32T16	2 ¹ / ₁₆		
C32T17	2		
C32T18	2 ¹ / ₁₆		
C32T19	1 ⁵ / ₁₆		
C32T20	1 ¹ / ₁₆		
C32T21	1 ³ / ₈		
C32T22	1 ³ / ₁₆		
C32T23	3 ₈		
C32T24	5 ₁₆		
C32T25	1 ₂		
C32T26	7 ₈		
C32T49	2		
C32T50	1 ⁷ / ₈		
C32T51	1 ¹ / ₁₆		
C32T52	1 ¹ / ₄		
C32T53	1 ¹ / ₁₆		



PROJECT

THE WORLD TRADE CENTER


TITLE

FLOOR TRUSS - SECTION A-A (& B-B)

DATE

4-1-68

REVISIONS

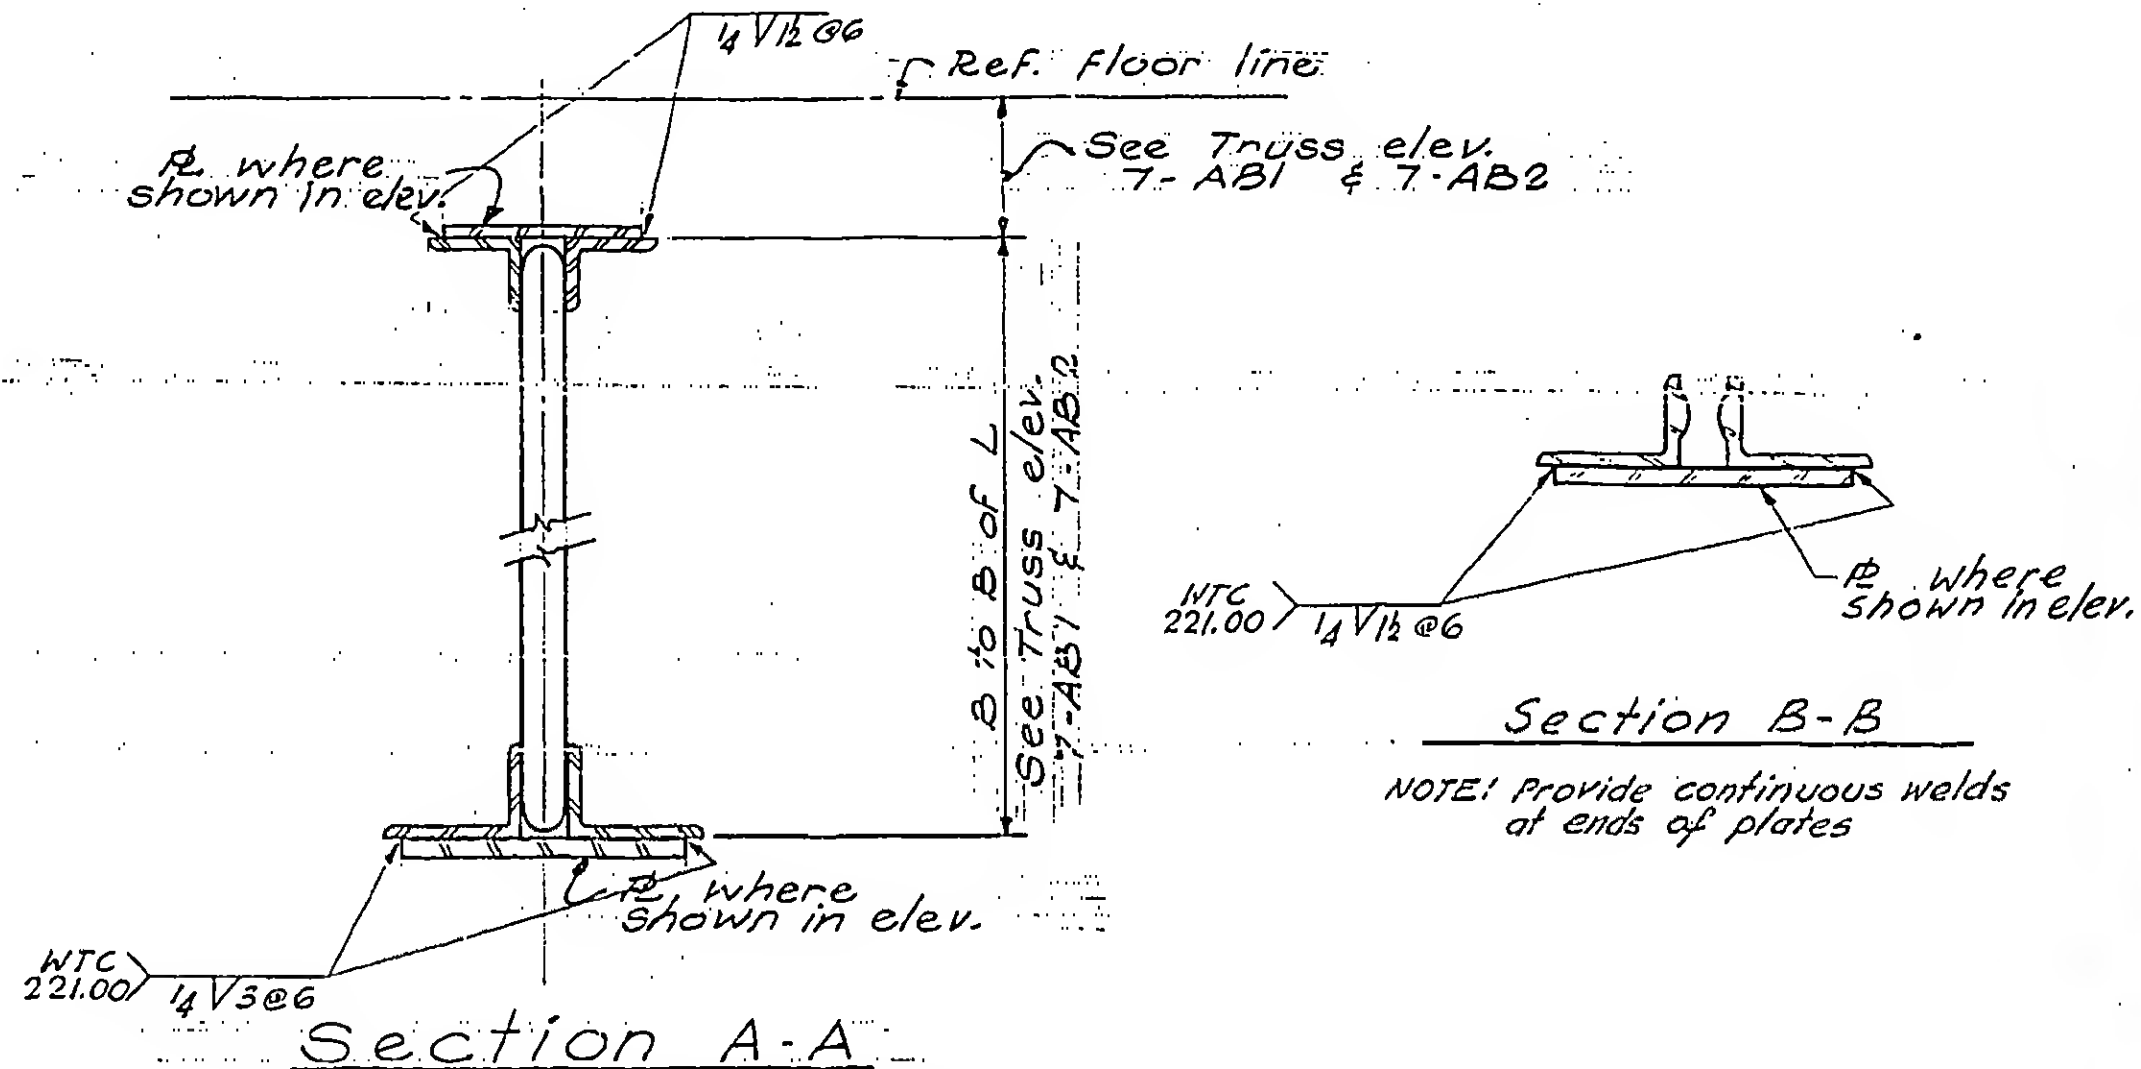7-22-68
10-15-68

7-AB1-55

REVISIONS

7-AB2- 1	Floor Trusses - Index & General Notes
7-AB2- 2	Floor Truss 24T7, 24T7A, 24T7B
7-AB2- 3	Floor Truss 24T8, 24T8A, 24T8B
7-AB2- 4	Floor Truss 24T9, 24T9A
7-AB2- 5	Floor Truss 24T10, 24T10A, 24T10B
7-AB2- 6	Bridging 24T11, 24T11A,
7-AB2- 7	Bridging 24T12,
7-AB2- 8	Bridging 24T13, 13A, 13B, 13C,
7-AB2- 8.1	Void
7-AB2- 9	Floor Truss 24T14, 14B
7-AB2- 10	Floor Truss 24T15,
7-AB2- 11	Floor Truss 24T16,
7-AB2- 12	Floor Truss 24T7C, 24T7D, 24T7E
7-AB2- 13	Floor Truss 24T10C, 24T10D, 24T10E
7-AB2- 14	Floor Truss 24T14A, 24T15A, 24T16A
7-AB2- 15	Floor Truss 24T11B, 24T11C, 24T11D
7-AB2- 16	Floor Truss 24T7F, 24T7G, 24T7H
7-AB2- 17	Floor Truss 24T16B, 24T16C
7-AB2- 18	Floor Truss 24T10F, 24T10G, 24T10H
7-AB2- 19	Floor Truss 24T8C, 24T8D, 24T8E
7-AB2- 20	Floor Truss 24T10J, 24T10K, 24T10L

GENERAL NOTES

1. All material, including detail material not shown on these dwgs., to be $F_y = 50$ unless otherwise noted.
2. All floor truss angles have short legs vertical.
3. Horizontal shear forces between truss panel points and the composite concrete slab are indicated [] in the truss elevations. Where no shear force is given, the connection shall be proportioned for a force of 5 Kips ([5]). See Dwg. 7-AB1-1 for additional notes for additional shear forces.
4. See Dwg. 7-AB1-1 for notes regarding the joint occurrence of longitudinal and transverse horizontal shear force.
5. Chord stresses are indicated in truss elevations as "P = ". Where no force is given each truss chord splice connection shall be proportioned for a minimum force of 23 Kips (P = 23).
6. Vertical shear forces between adjacent panels are indicated in truss elevations as "V = ". Where no force is given, shear transfer connection shall be proportioned for a minimum force of 5 Kips (V = 5). Connections shall be proportioned for a shear force of both positive sign and negative sign.
7. Contractor shall supply representative calculations and/or test results for each connection proportioned by the Contractor. All connections, details and the like are subject to approval by the Engineer.
8. End reactions of each truss are indicated in truss elevations as "R = ". Where no force is given, end connections shall be proportioned for a minimum reaction of 9 Kips (R = 9).
9. Truss shear, indicating minimum requirements for each truss web member, is tabulated across the bottom of the truss elevations. Where no shear is given, web members and their connections shall be proportioned for a minimum shear of 2.2 Kips.



PROJECT

THE WORLD TRADE CENTER

TITLE

FLOOR TRUSS

(24 T7, 7A & 7B

DATE

10-20-67




REVISIONS

1-3-68

1-26-68


4-1-68

7-22-68

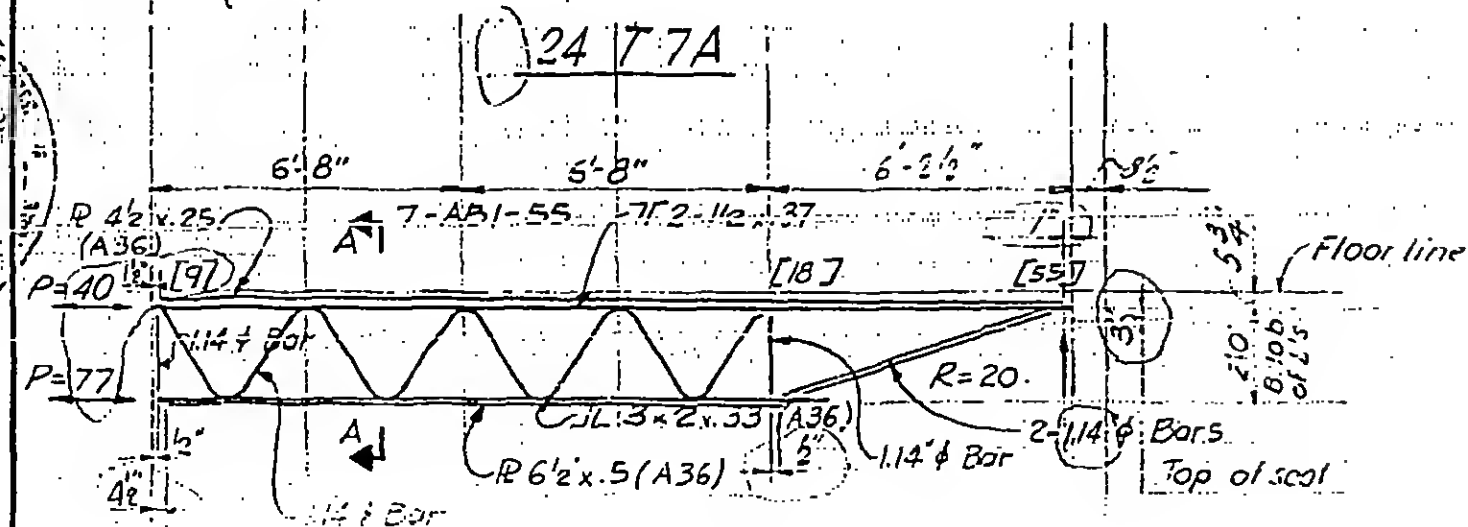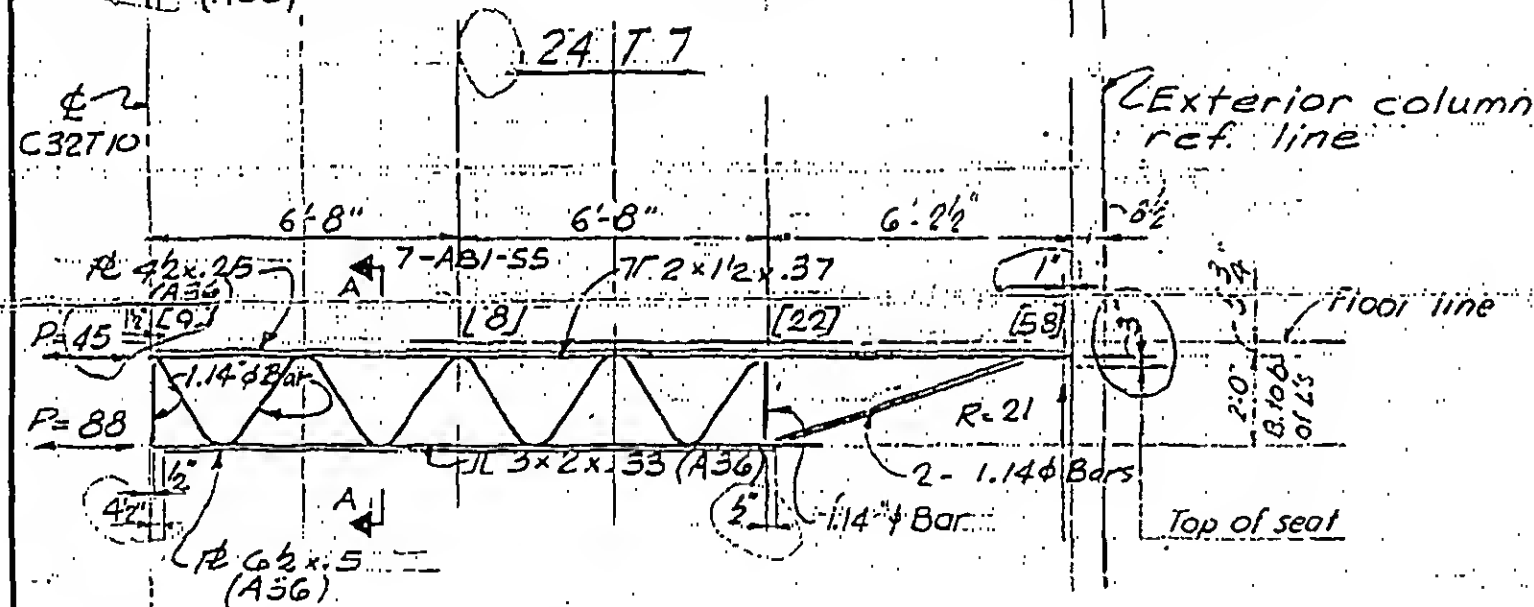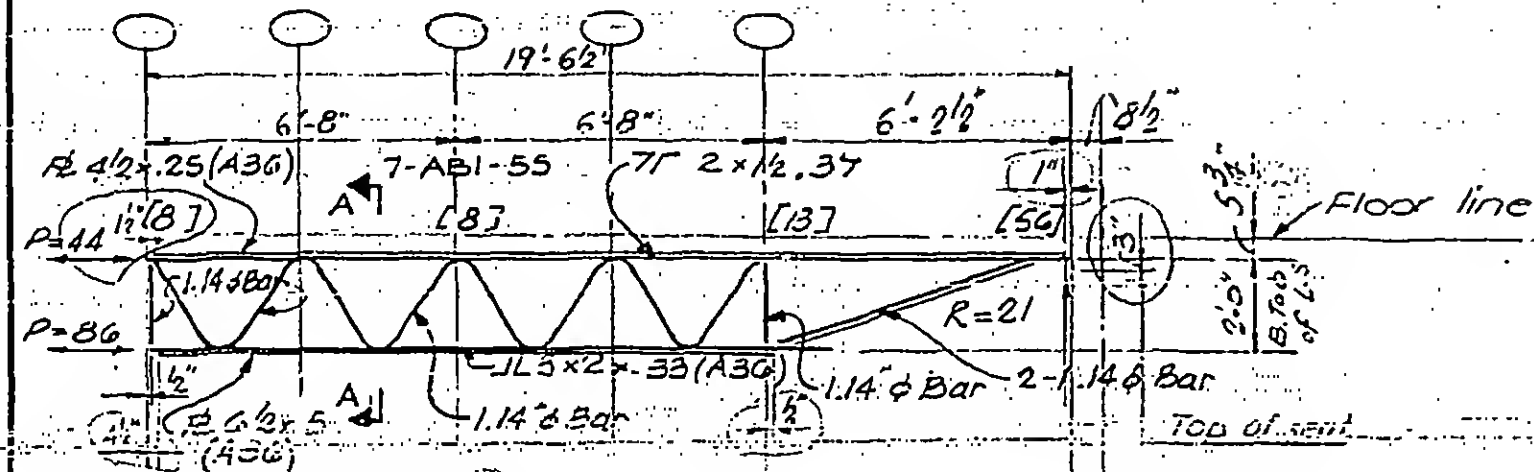

24 T7B

7-AB2-2

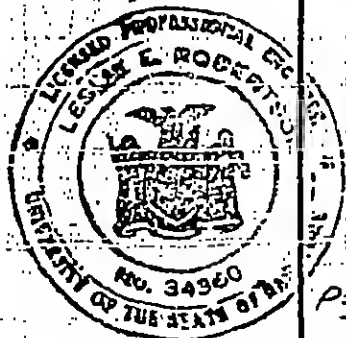

SKILLING - HELLE - CHRISTIANSEN - ROBERTSON

Structural & Civil Engineers

PROJECT THE WORLD TRADE CENTER

TITLE FLOOR TRUSS 24 T9 & 9A

DATE 10-20-67




REVISIONS

1-3-68

1-26-68

4-1-68

7-22-68

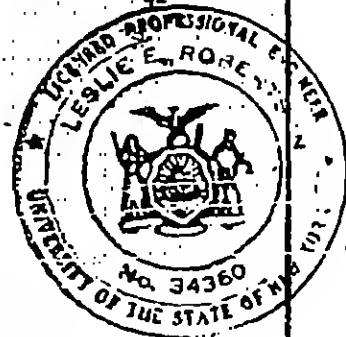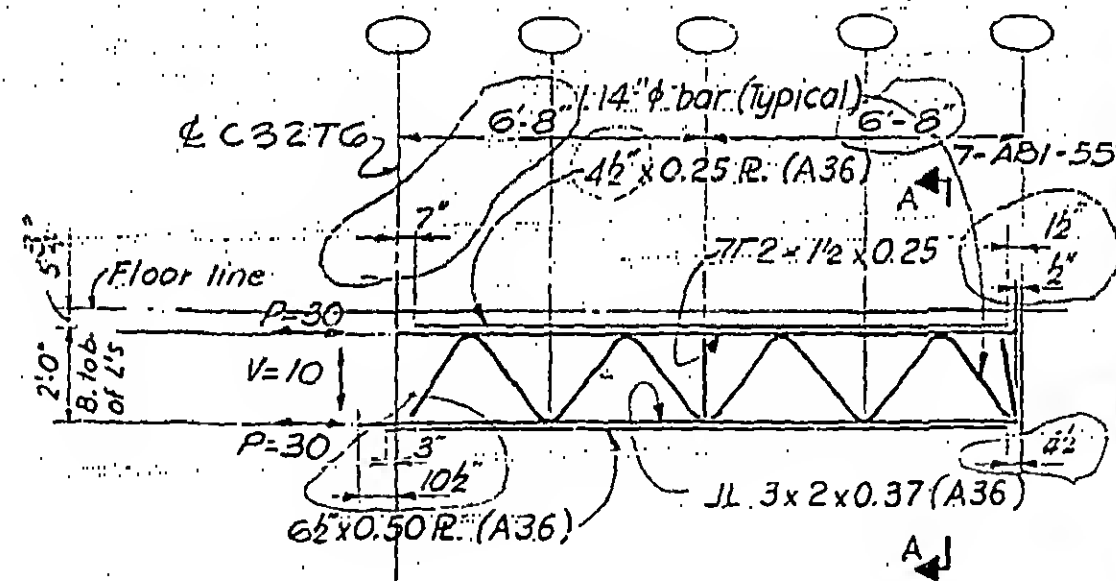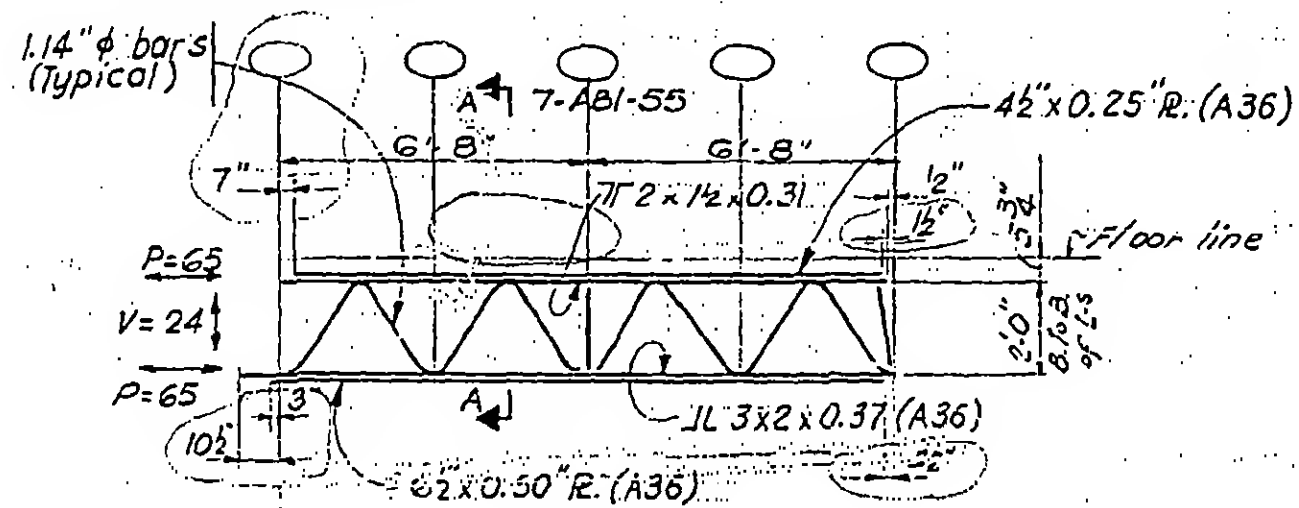

7-AB2-4

PROJECT THE WORLD TRADE CENTER

TITLE	FLOOR TRUSS	24T 10, 10A, 10B
-------	-------------	------------------

DATE 10-20-67


REVISIONS

1-3-68

1-26-68

4-15-68

7-22-68

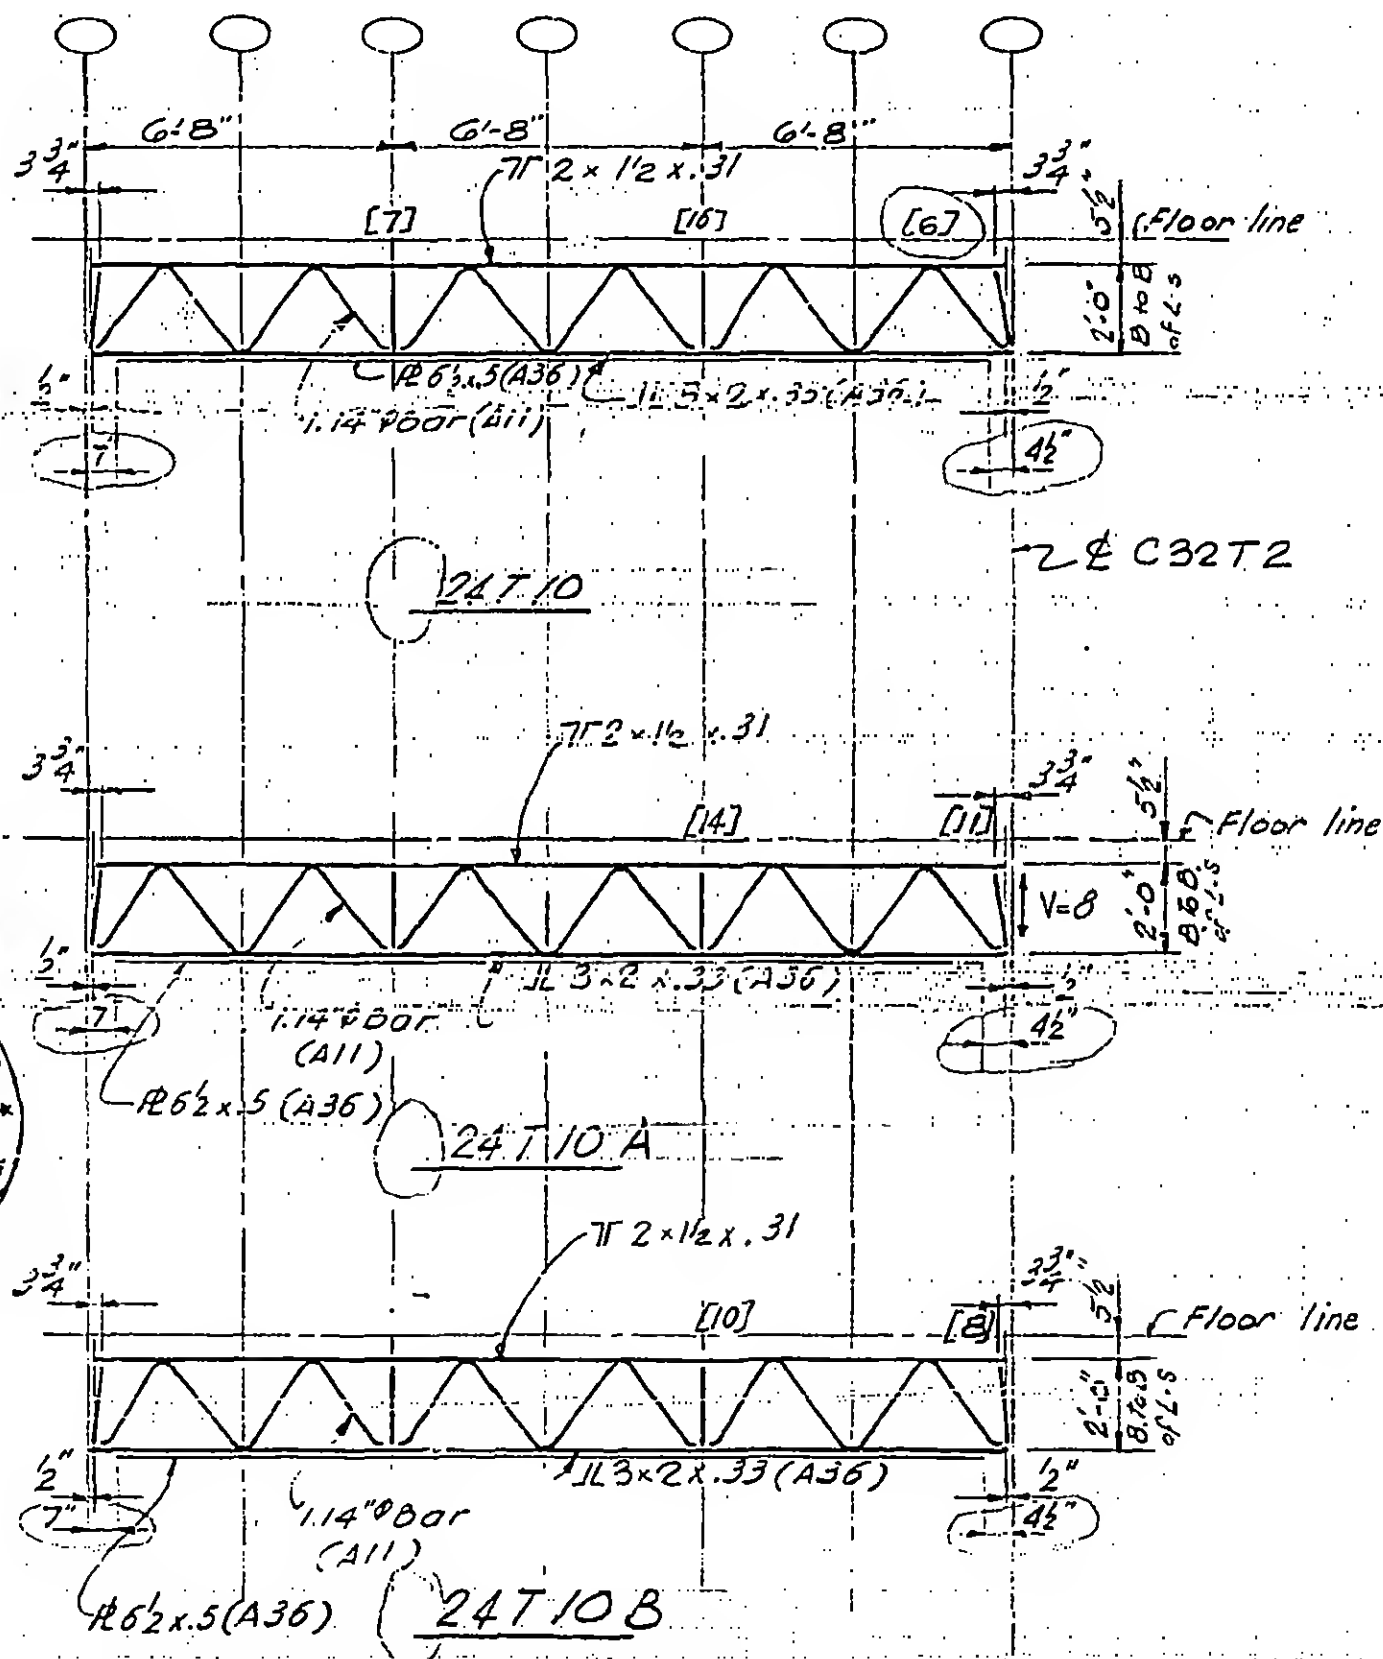

SKILLING - HELLE - CHRISTIANSEN - ROBERTSON

Structural & Civil Engineers

PROJECT THE WORLD TRADE CENTER



TITLE FLOOR BRIDGING

24 T 11, 11A

DATE 10-20-67

REVISIONS

- 1-3-68
- 1-26-68
- 2-15-68
- 7-22-68

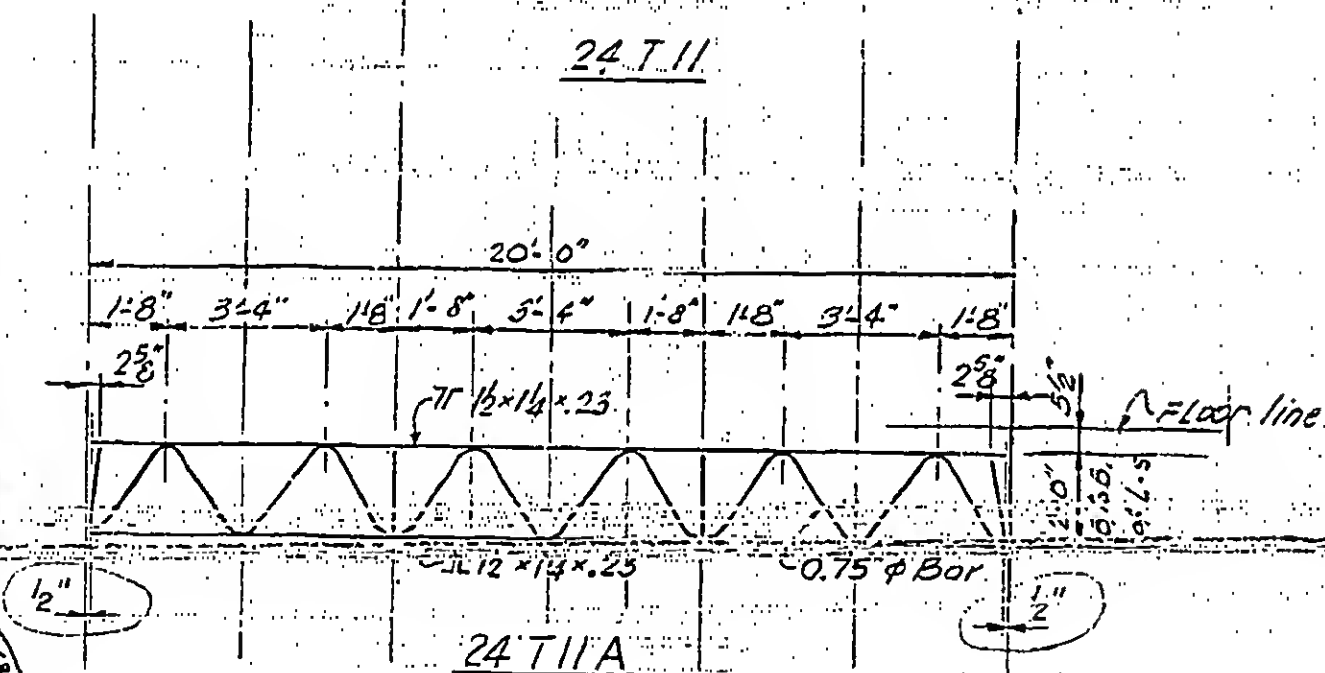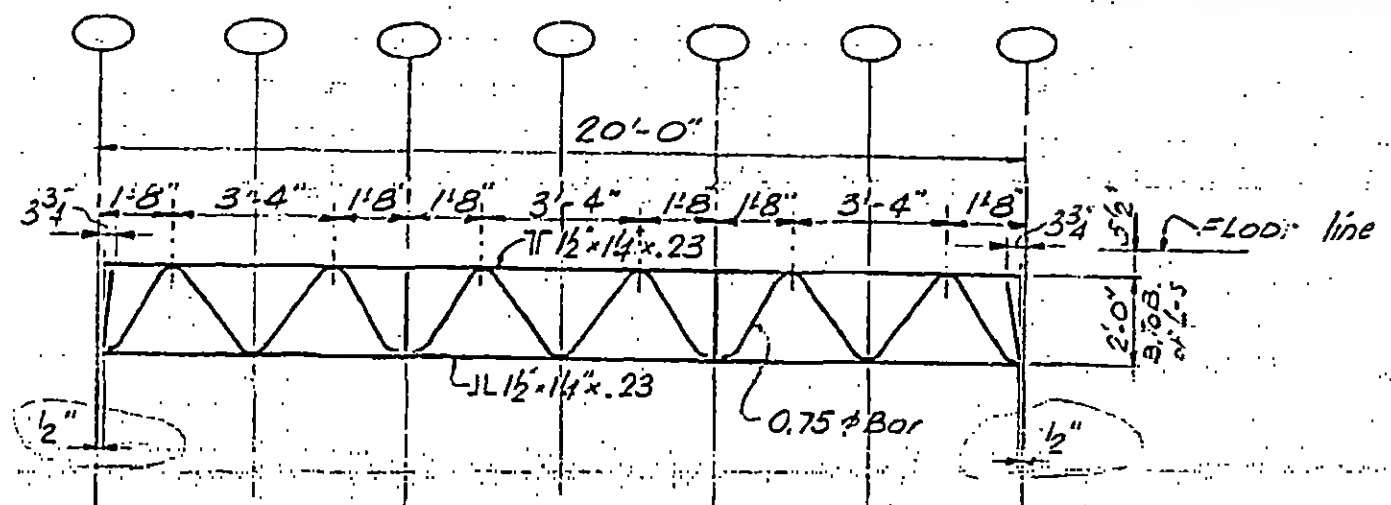

SKILLING - HELLE - CHRISTIANSEN - ROBERTSON

Structural & Civil Engineers

PROJECT

THE WORLD TRADE CENTER

TITLE

FLOOR BRIDGING

24T12

DATE

10-20-67



REVISIONS

1-3-68

1-26-68

2-15-68

7-22-68

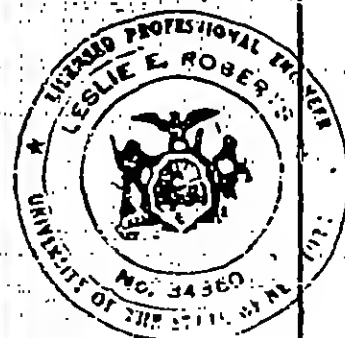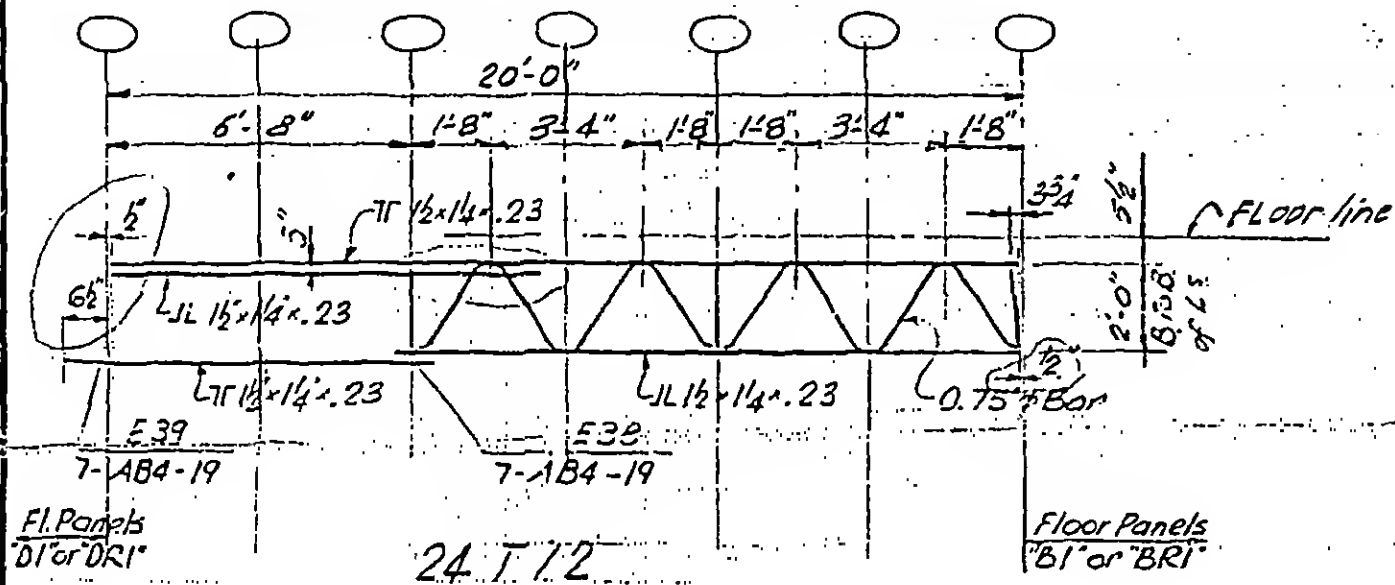

7-AB2-7

SKILLING - HELLE - CHRISTIANSEN - ROBERTSON

Structural & Civil Engineers

PROJECT

THE WORLD TRADE CENTER

TITLE

FLOOR BRIDGING 24T13, 13A, 13B, 13C

DATE

10-20-67


REVISIONS

1-3-68


1-26-68

2-15-68


7-22-68

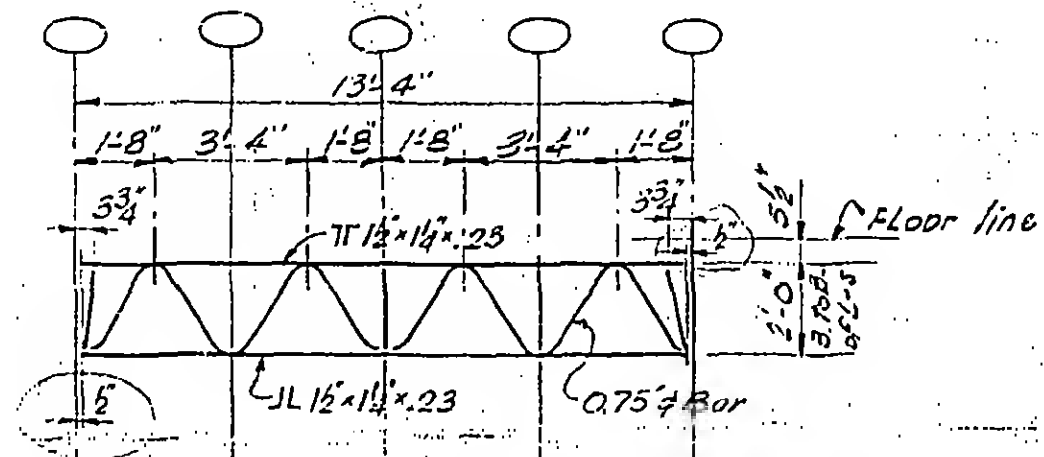


24T13

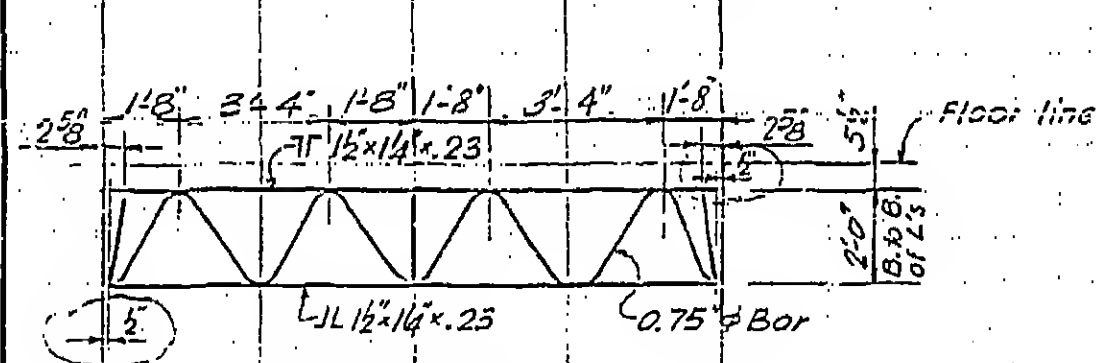

24T13A

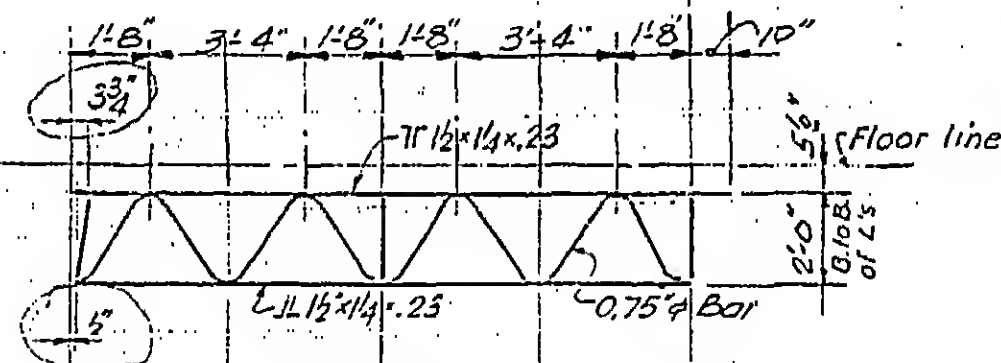

24T13C

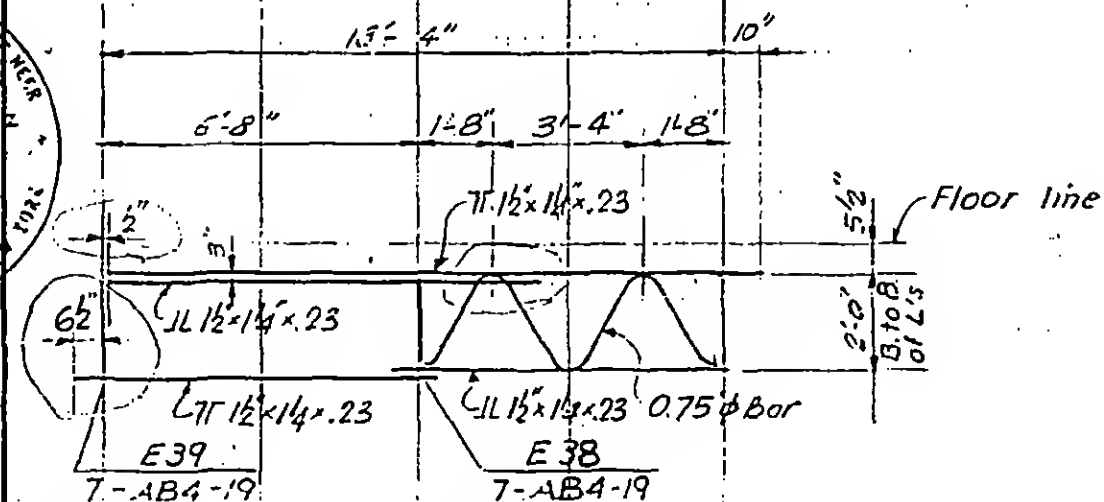

24T13B

Fl. Panel
DI or DRI

7-AB2-8

SKILLING - HELLE - CHRISTIANSEN - ROBERTSON

Structural & Civil Engineers

PROJECT

THE WORLD TRADE CENTER

TITLE

FLOOR TRUSS


24 T14, 24 T14B

DATE

1-3-68

REVISIONS


1-26-68
4-1-68
7-22-68
1-6-69

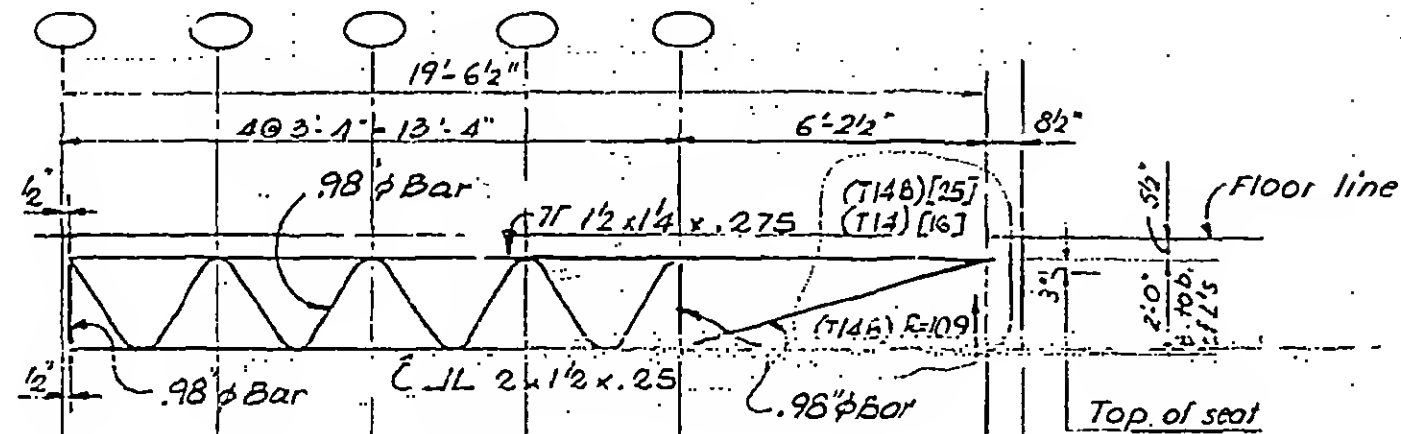

24 T14

24 T14B - similar
except as noted.Exterior column
ref. line

8 1/2"

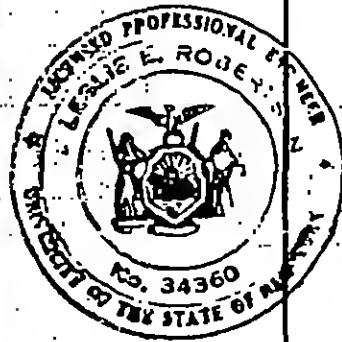

7-AB2-9

Structural & Civil Engineers

PROJECT THE WORLD TRADE CENTER

TITLE FLOOR TRUSS 24T15


DATE 1-26-68

REVISIONS


4-1-68

415-68

7-22-68

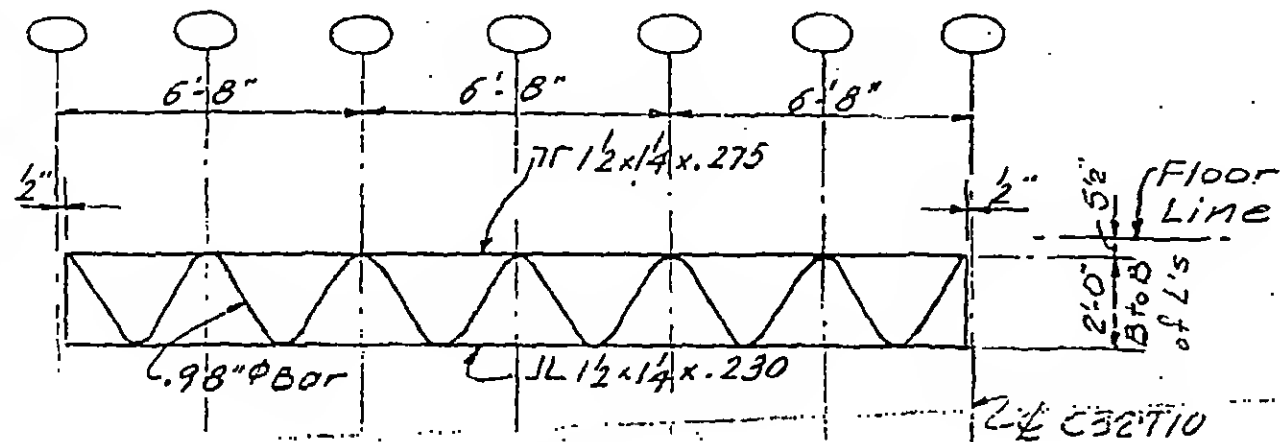

24 T 15


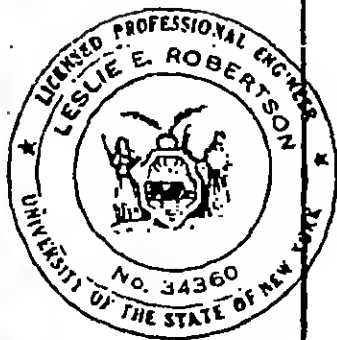


REVISIONS

4-1-68

4-15-68

7-22-68

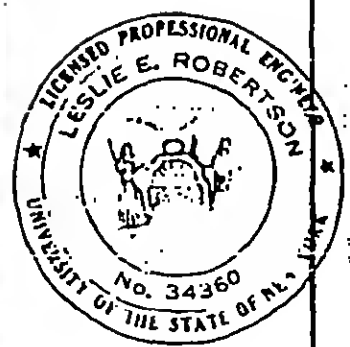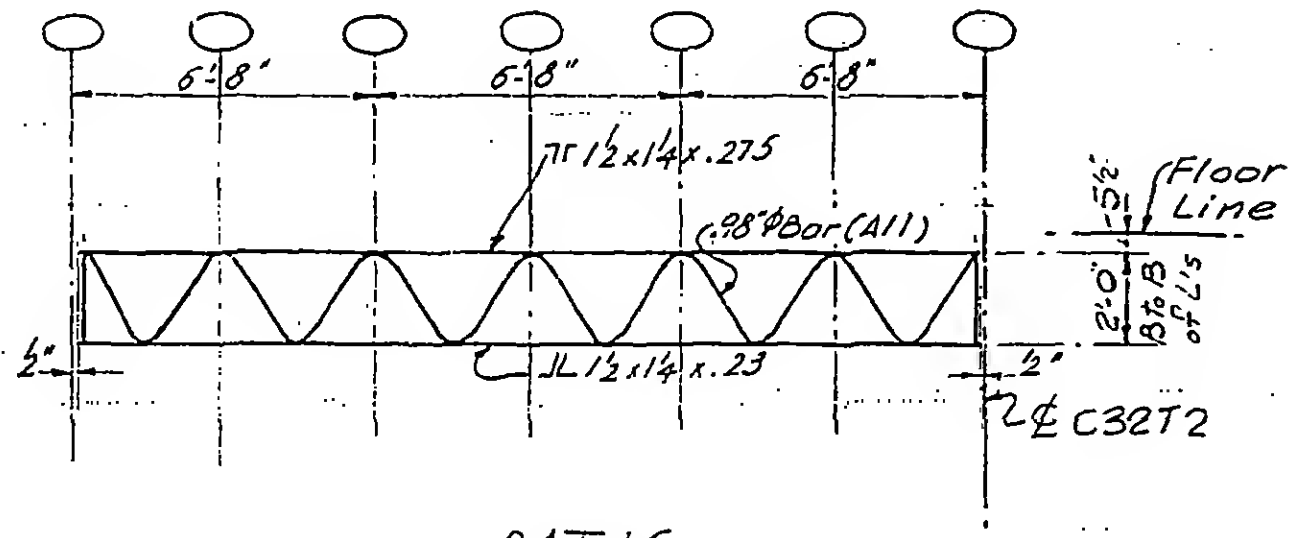

PROJECT THE WORLD TRADE CENTER



TITLE FLOOR TRUSS

24T7C, 24T7D, 24T7E


DATE 8-15-68

REVISIONS

10-4-68

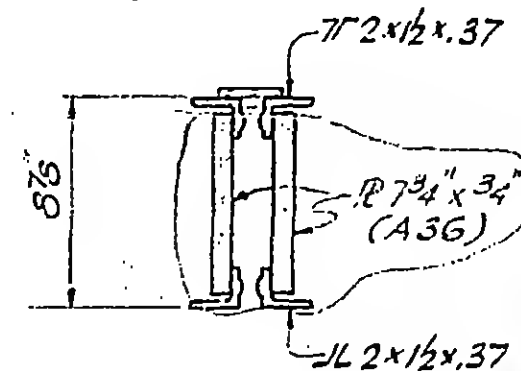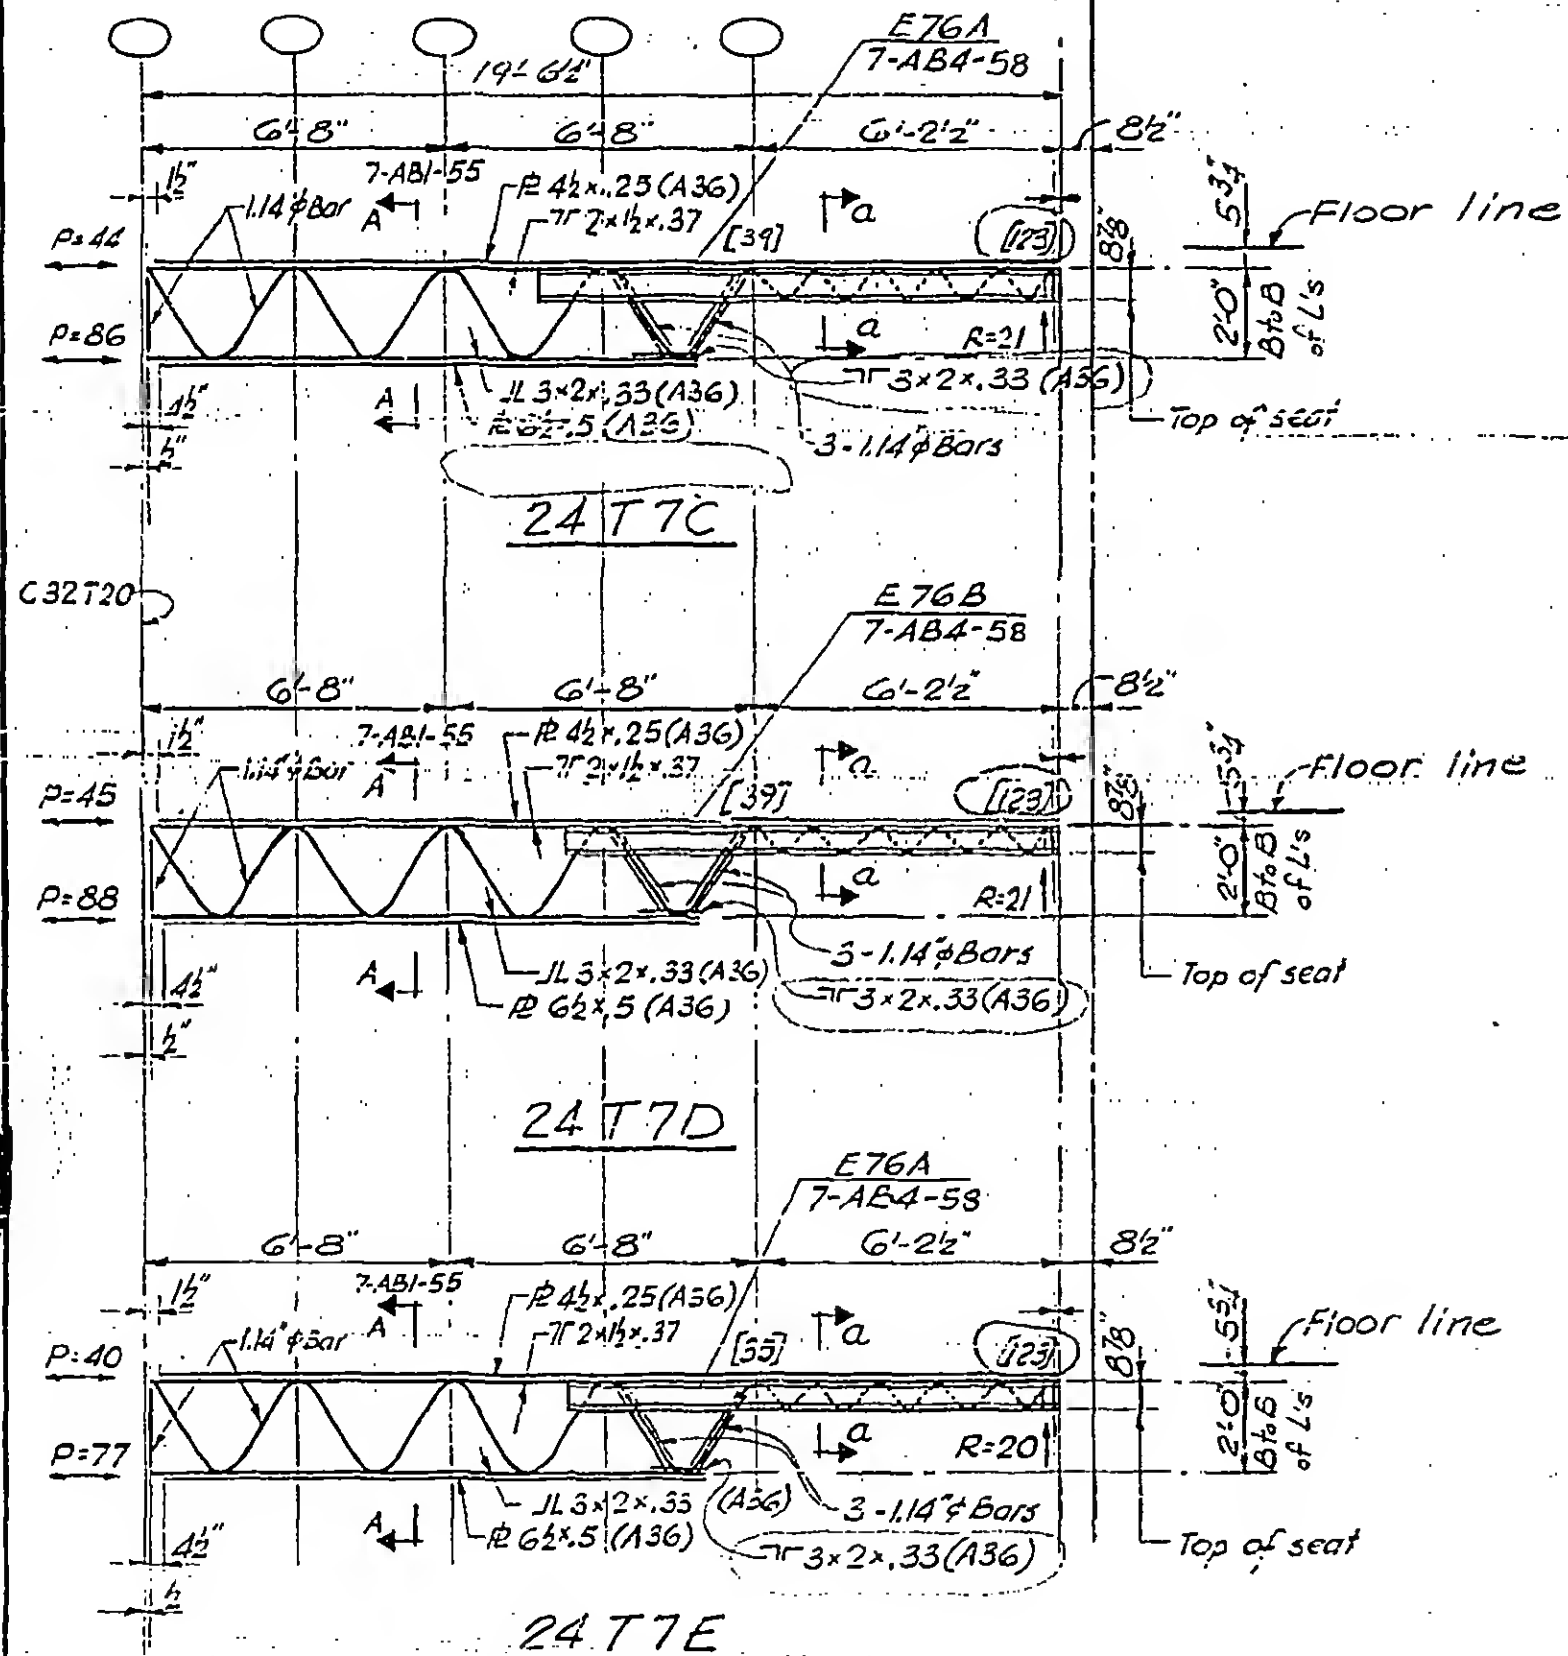

Section a-a

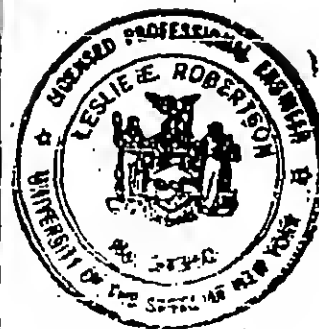

7-AB2-12



PROJECT THE WORLD TRADE CENTER

TITLE FLOOR TRUSS 24T10C, 24T10D & 24T10E

DATE 8-15-68

REVISIONS

10-4-68

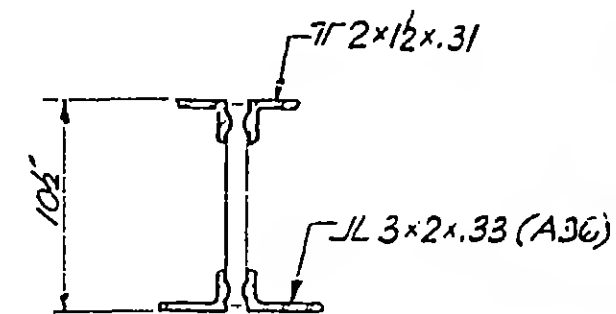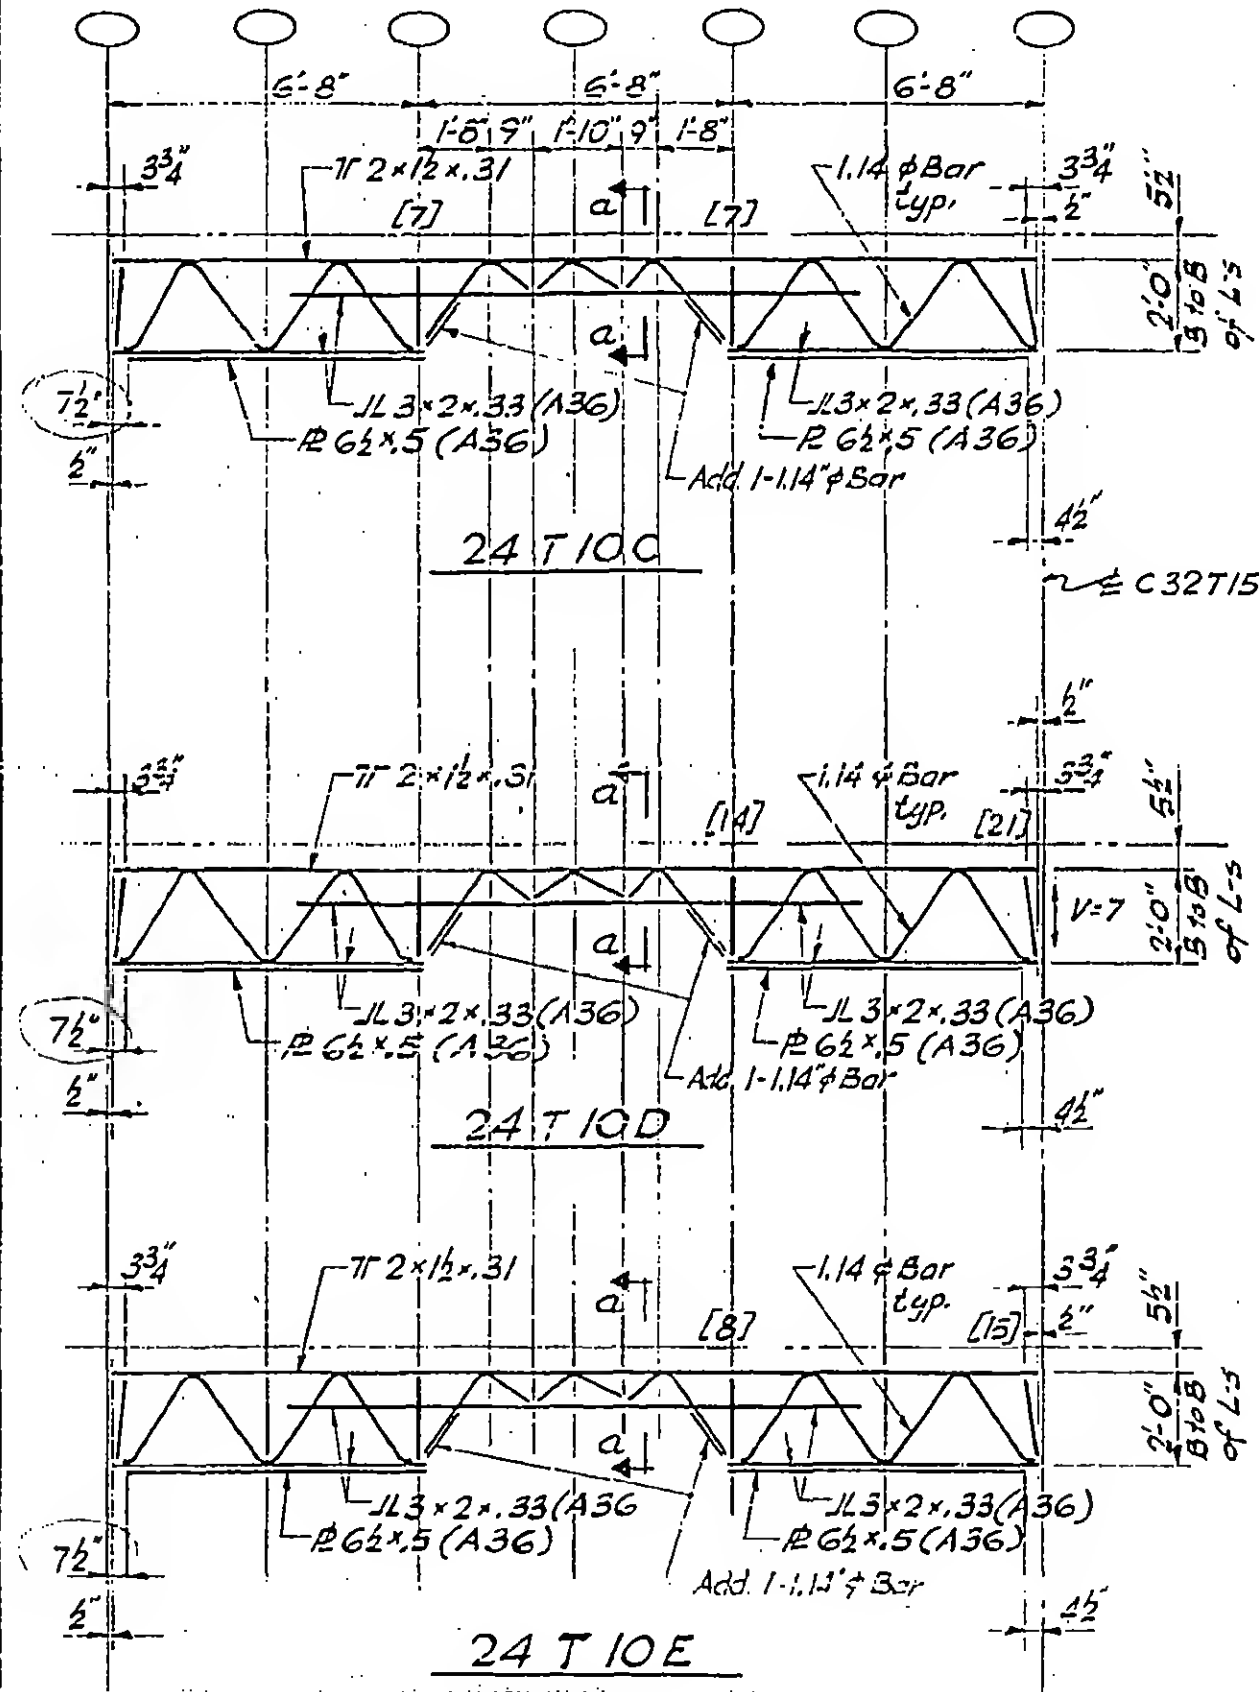

Section a-a



DESIGNED

202706

REVIEWED

7-AB2-13

SKILLING, HELLE, CHRISTIANSEN, ROBERTSON

Structural & Civil Engineers


PROJECT THE WORLD TRADE CENTER

TITLE FLOOR TRUSS 24T14A, 24T15A, 24T16A


DATE 8-15-68

REVISIONS


10-4-68

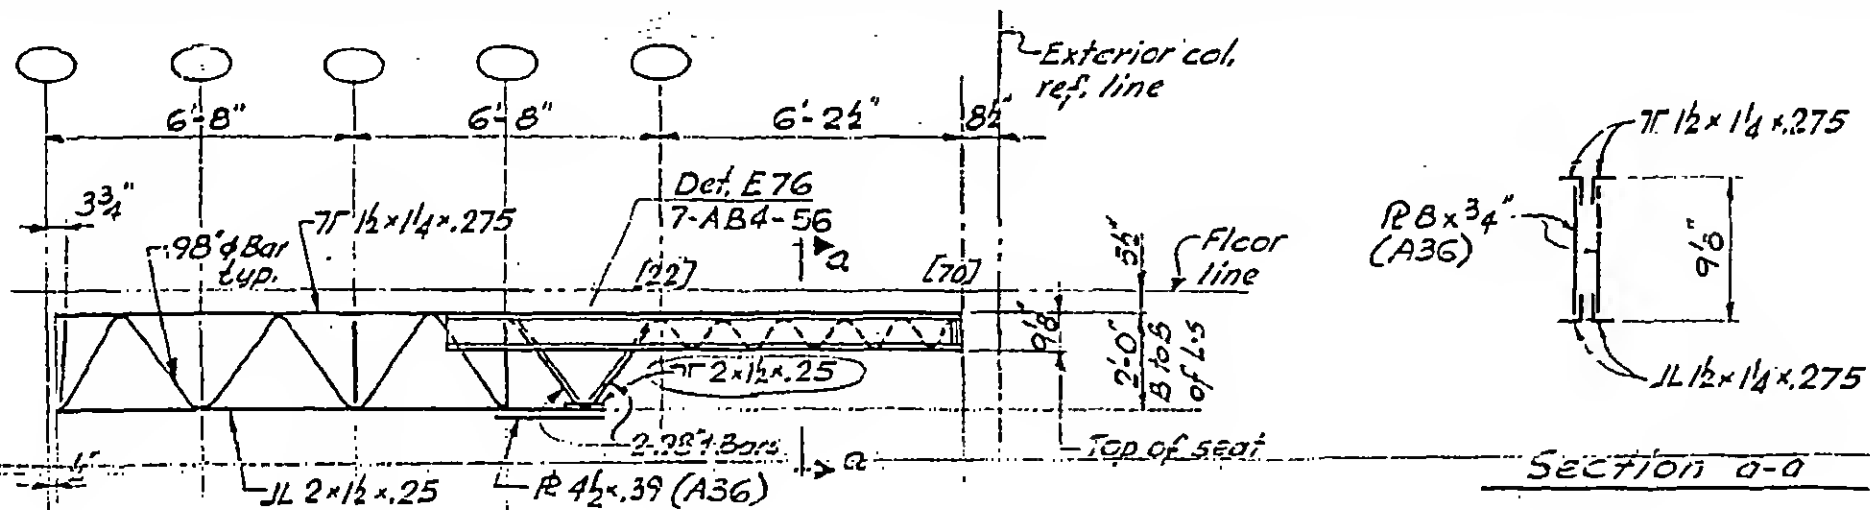

24 T 14 A

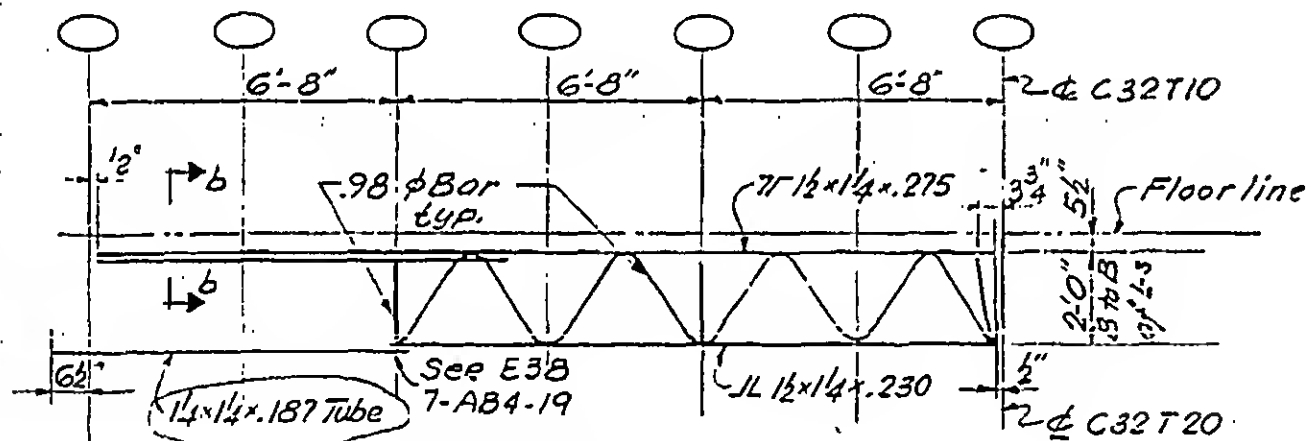


24 T 15 A

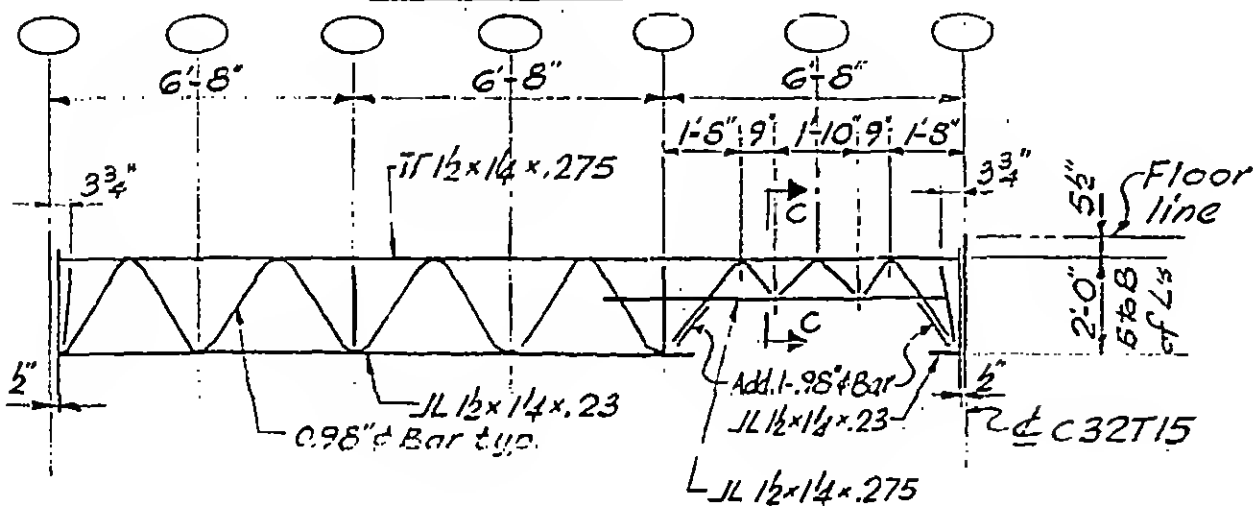


24 T 16 A

Section a-a

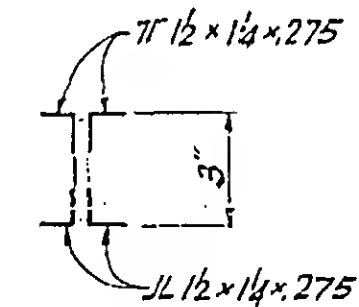

Section b-b

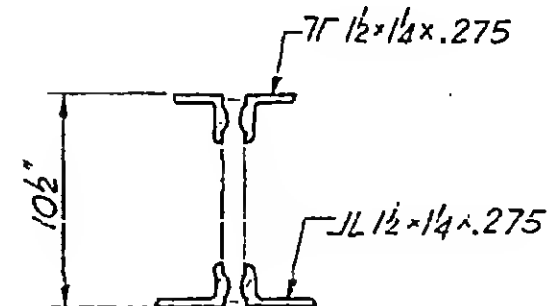

Section c-c



DESIGNED

DRAWN

REVIEWED

T-AB2-14

SKILLING, HELLE, CHRISTIANSEN, ROBERTSON

Structural & Civil Engineers


PROJECT THE WORLD TRADE CENTER

TITLE FLOOR TRUSS 24 T IIB, 24 T IIC


DATE 8-1-65

REVISIONS


10-4-68

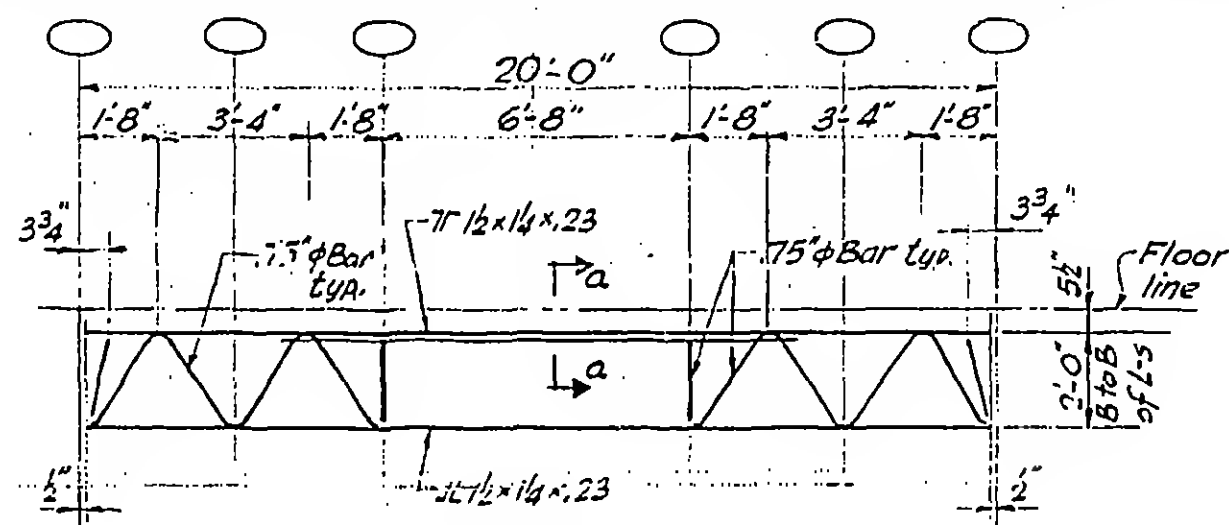


24 T IIB

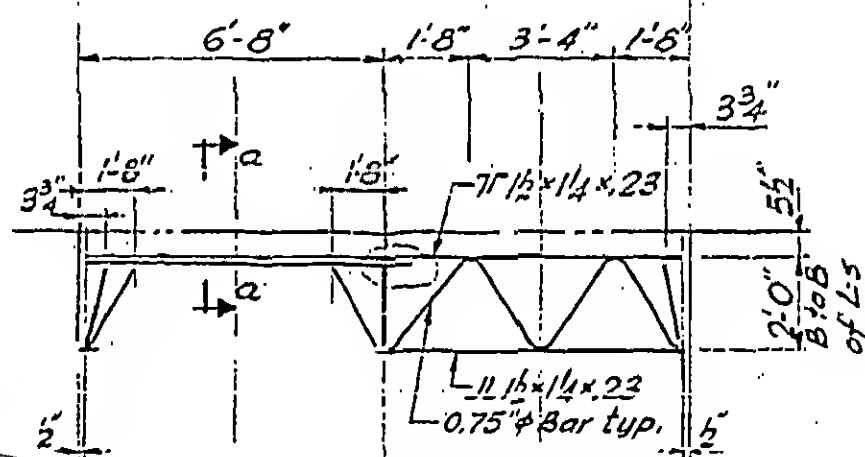

24 T I3D

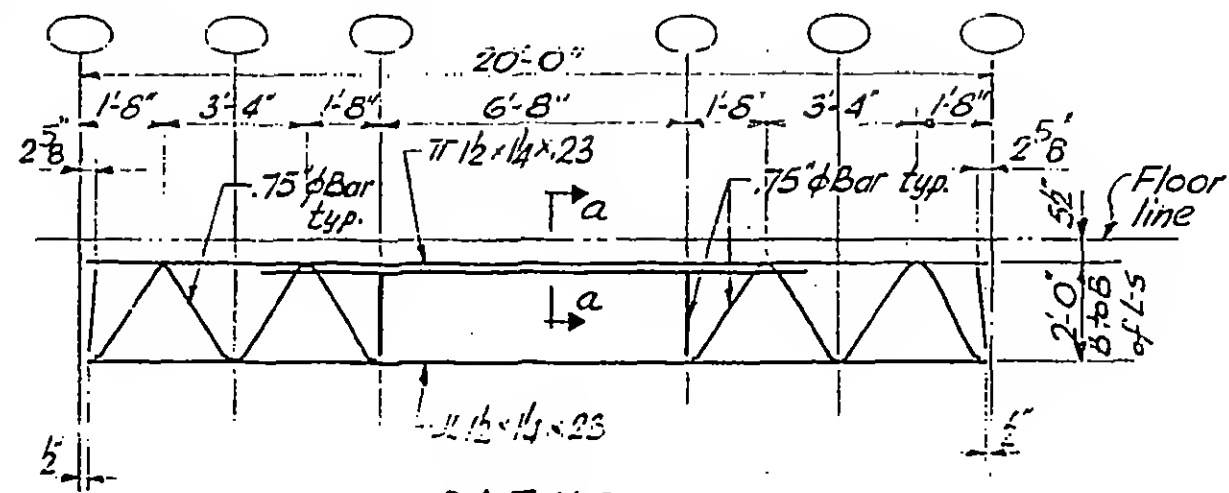See
Note "A"

24 T IIC

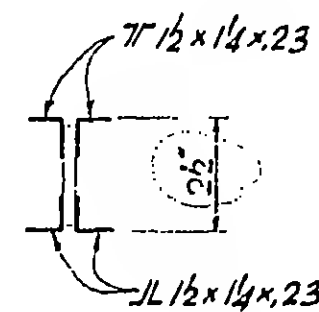


Section a-a

Note "A":

This end of truss to adjoin panels C or CR except in panel B7-EA85 where it should be reversed.

7-AB2-15

REVISIONS

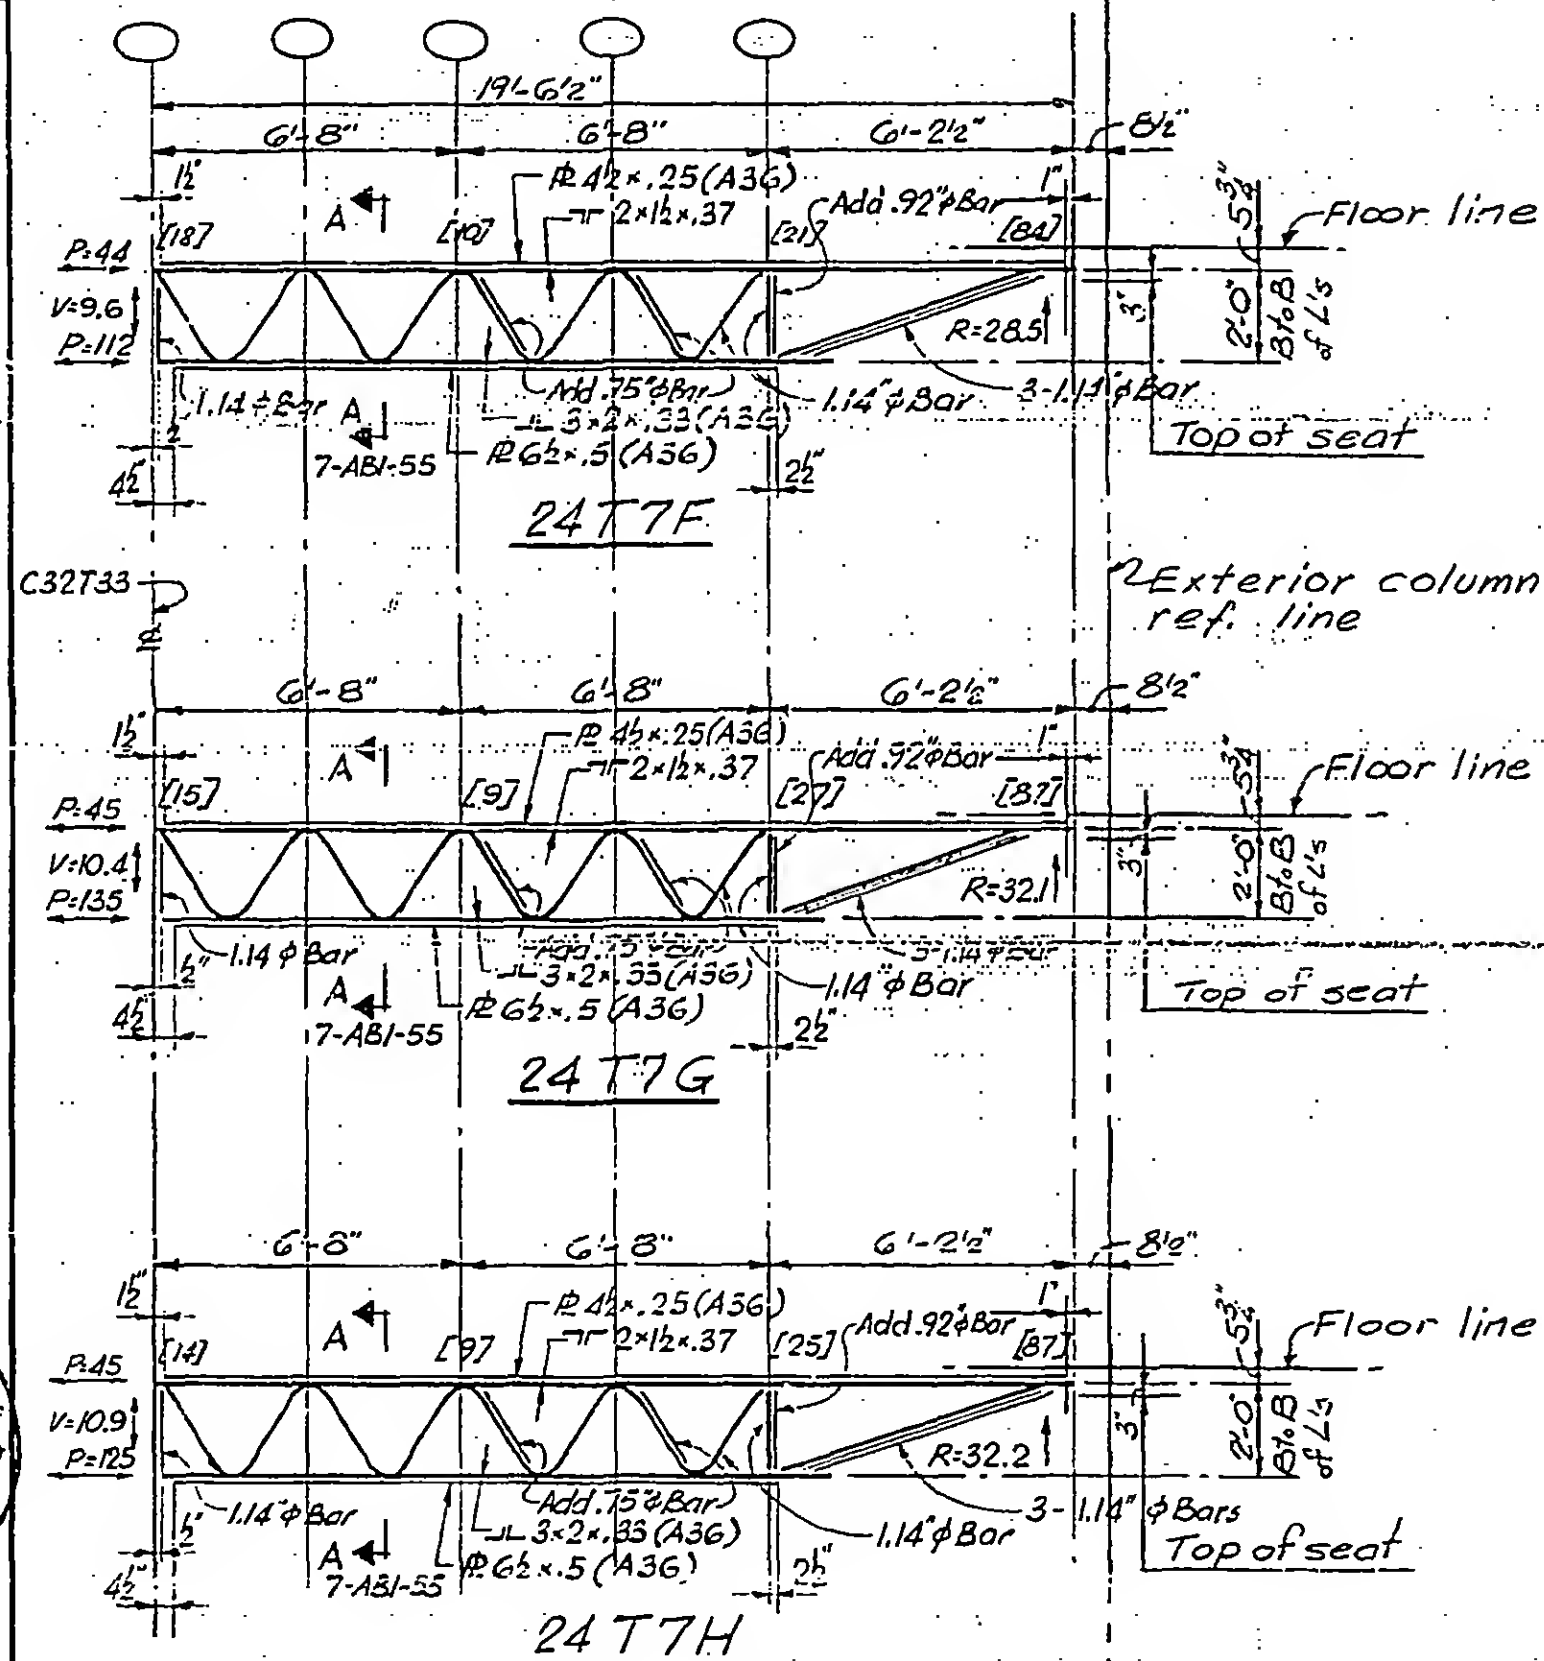

SKILLING, HELLE, CHRISTIANSEN, ROBERTSON

Structural & Civil Engineers




PROJECT THE WORLD TRADE CENTER

TITLE FLOOR TRUSS 24T16B, 24T16C

DATE 8-15-68

REVISIONS

10-4-68

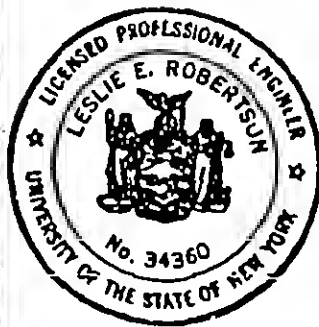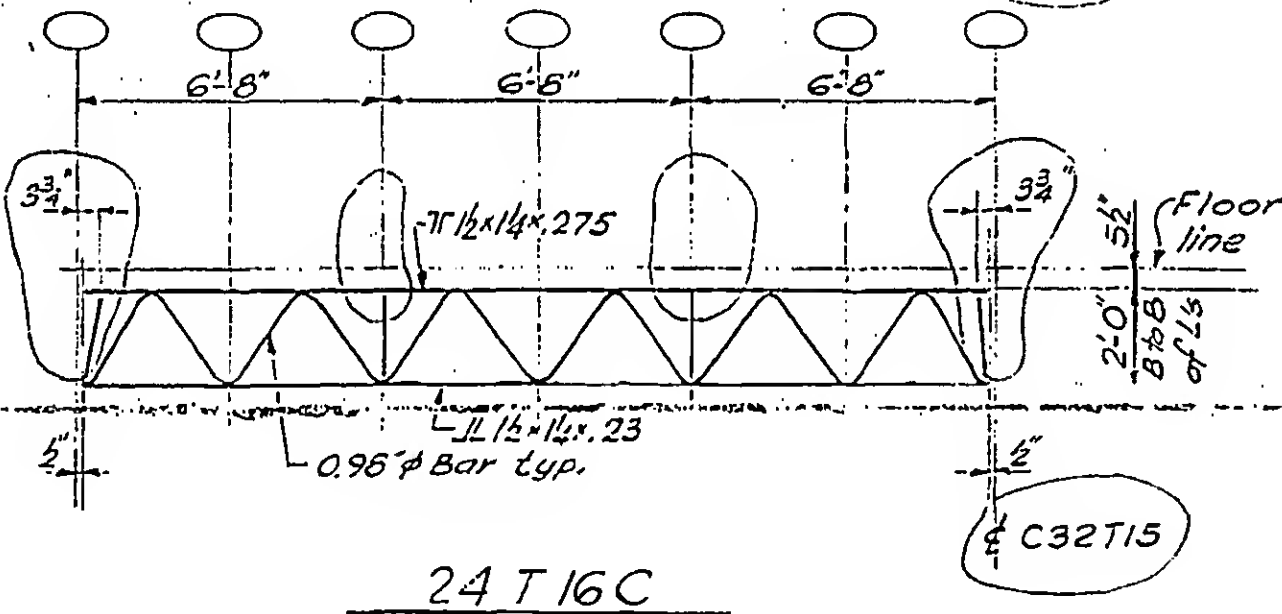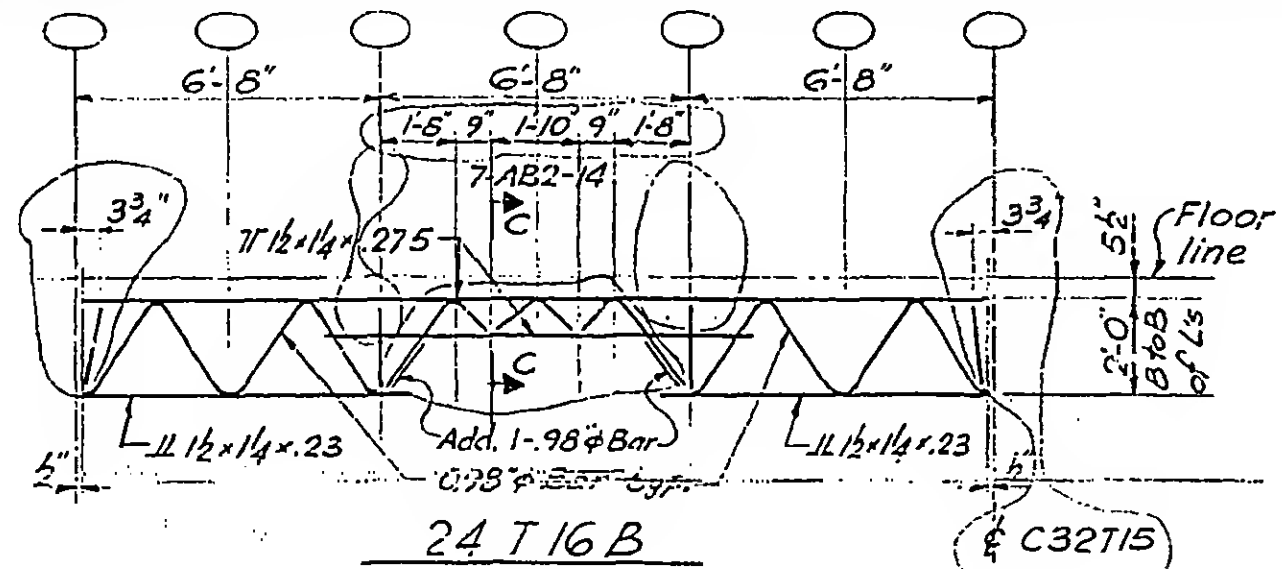

DESIGNED

DRAWN

REVIEWED

7-AB2-17

SKILLING, HELLE, CHRISTIANSEN, ROBERTSON

Structural & Civil Engineers




PROJECT THE WORLD TRADE CENTER

TITLE FLOOR TRUSS 24T10F, 24T10G & 24T10H

DATE 8-15-68

REVISIONS

10-4-68

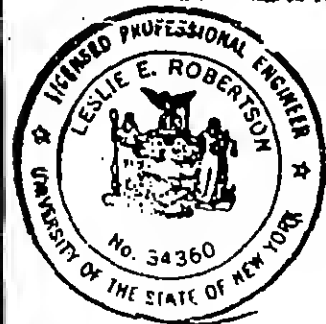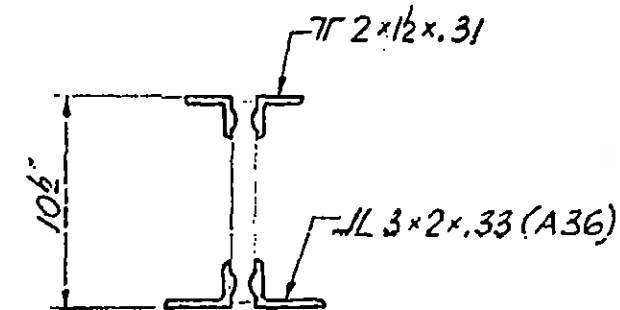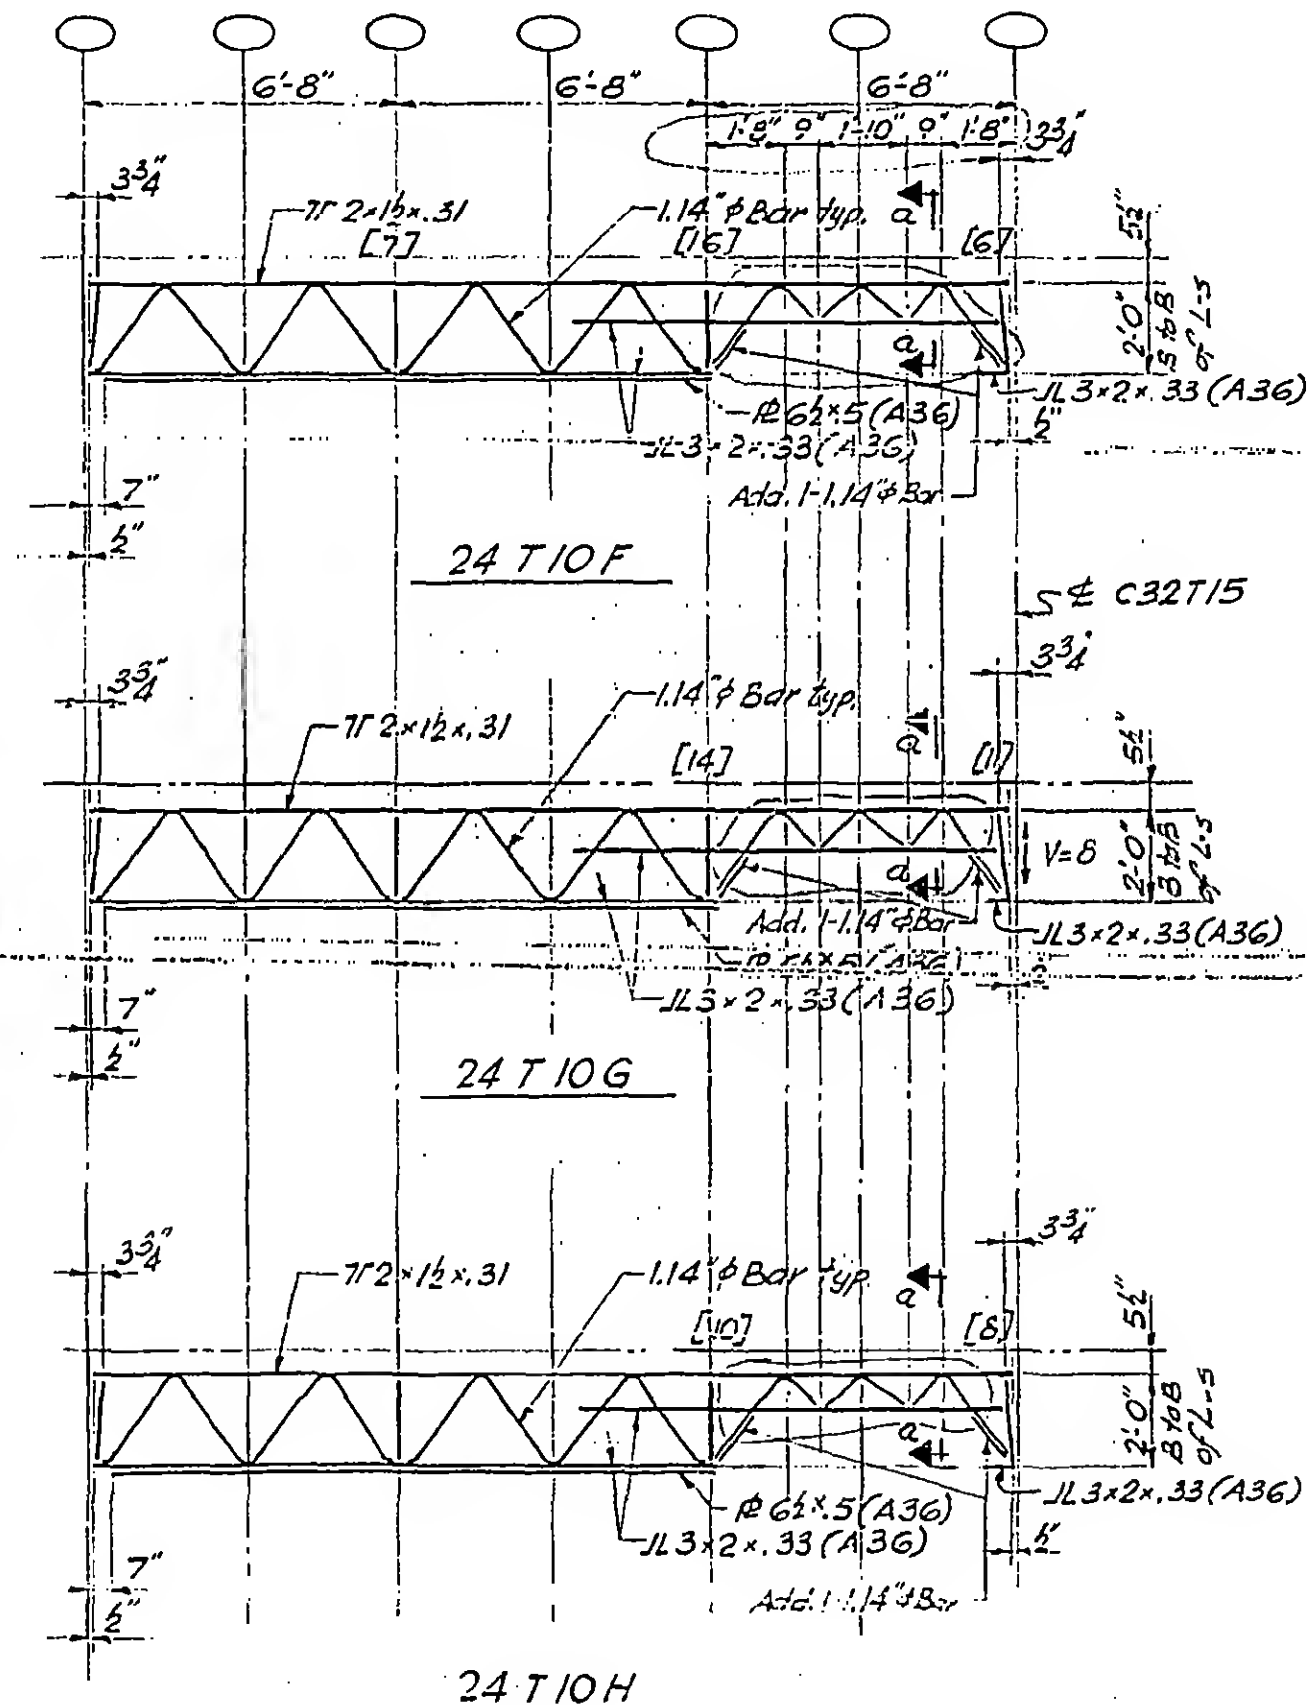

DESIGNED

DRAWN

REVIEWED


7-AB2-18

PROJECT THE WORLD TRADE CENTER

TITLE FLOOR TRUSS 24T8C, 8D, 8E

DATE 1-6-69

REVISIONS

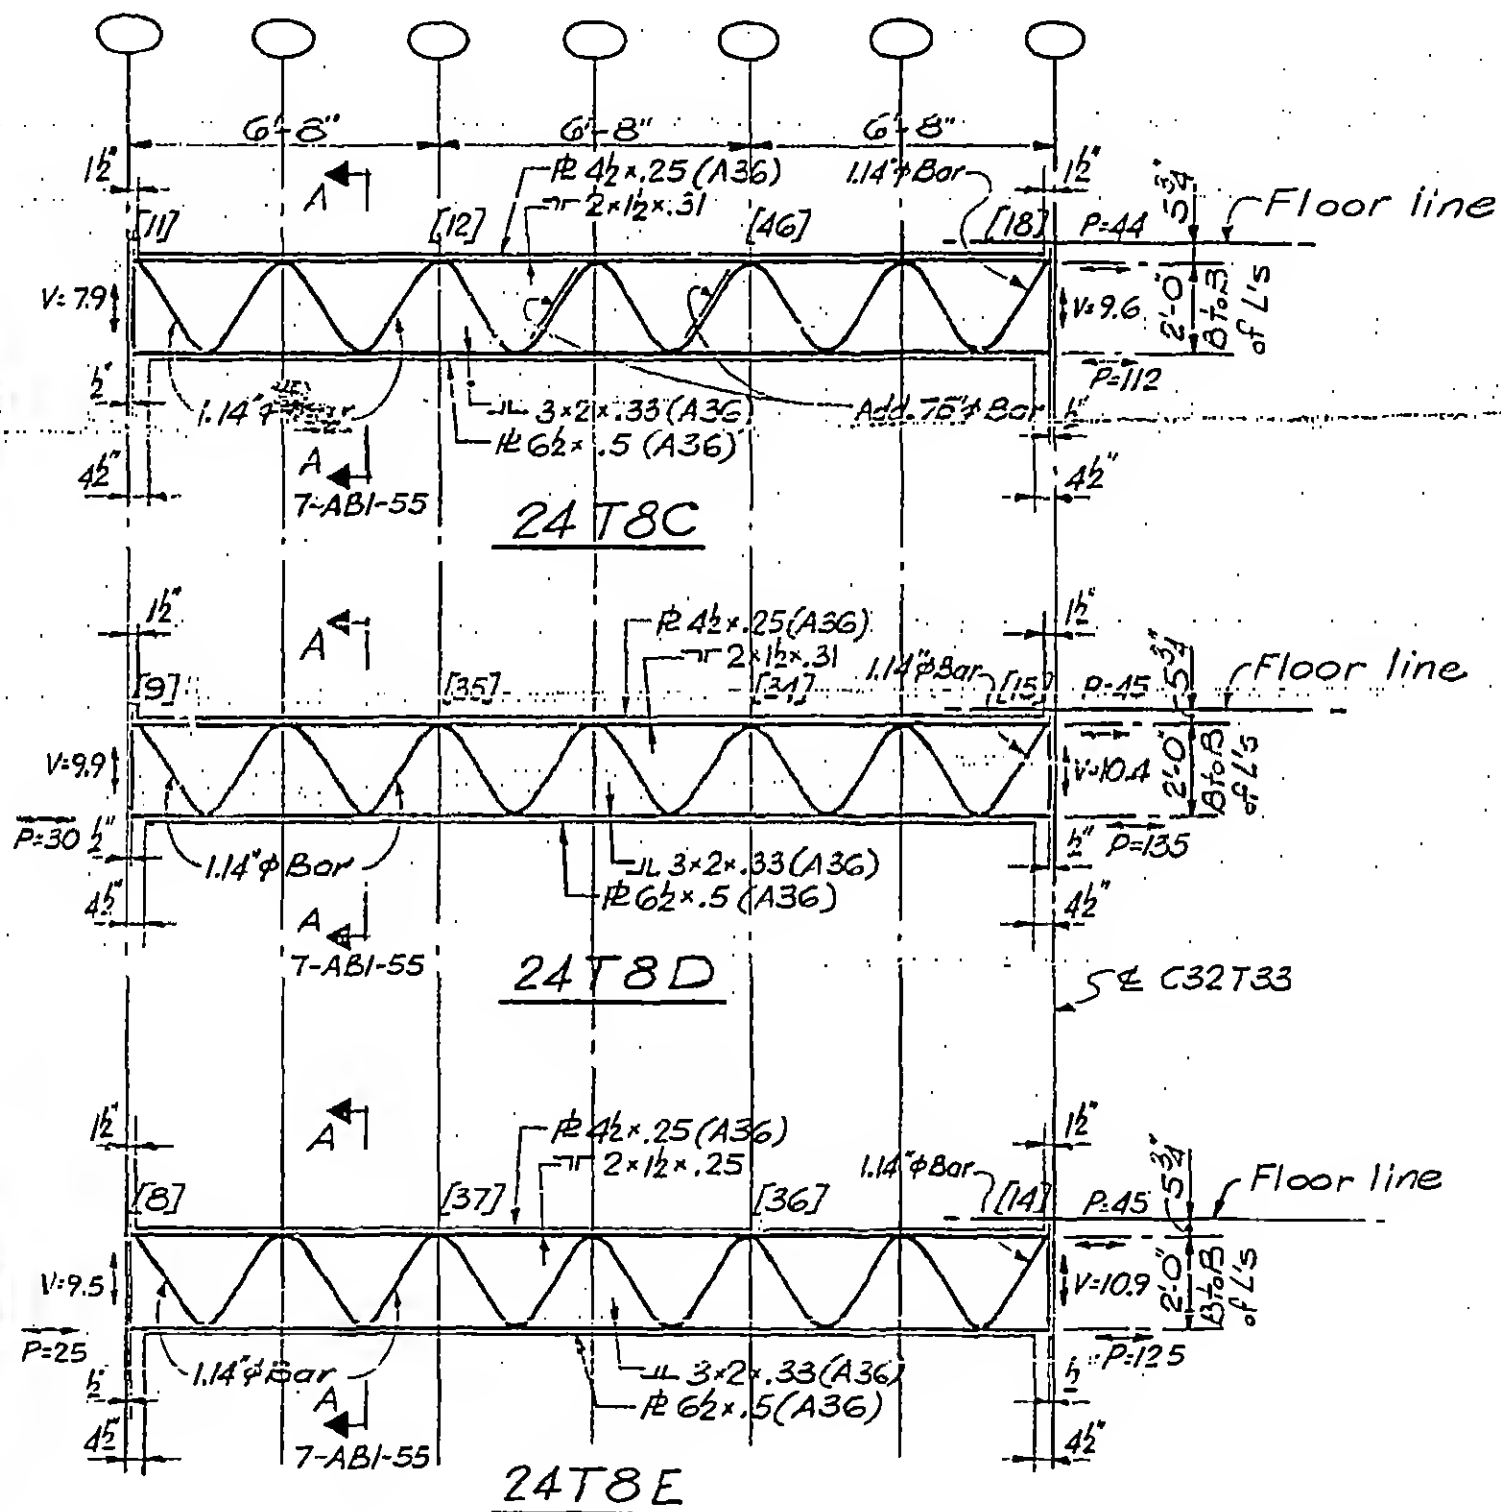


7-AB2-19

PROJECT THE WORLD TRADE CENTER

TITLE FLOOR TRUSSES 24T10J, 10K & 10L

DATE 1-6-69

REVISIONS

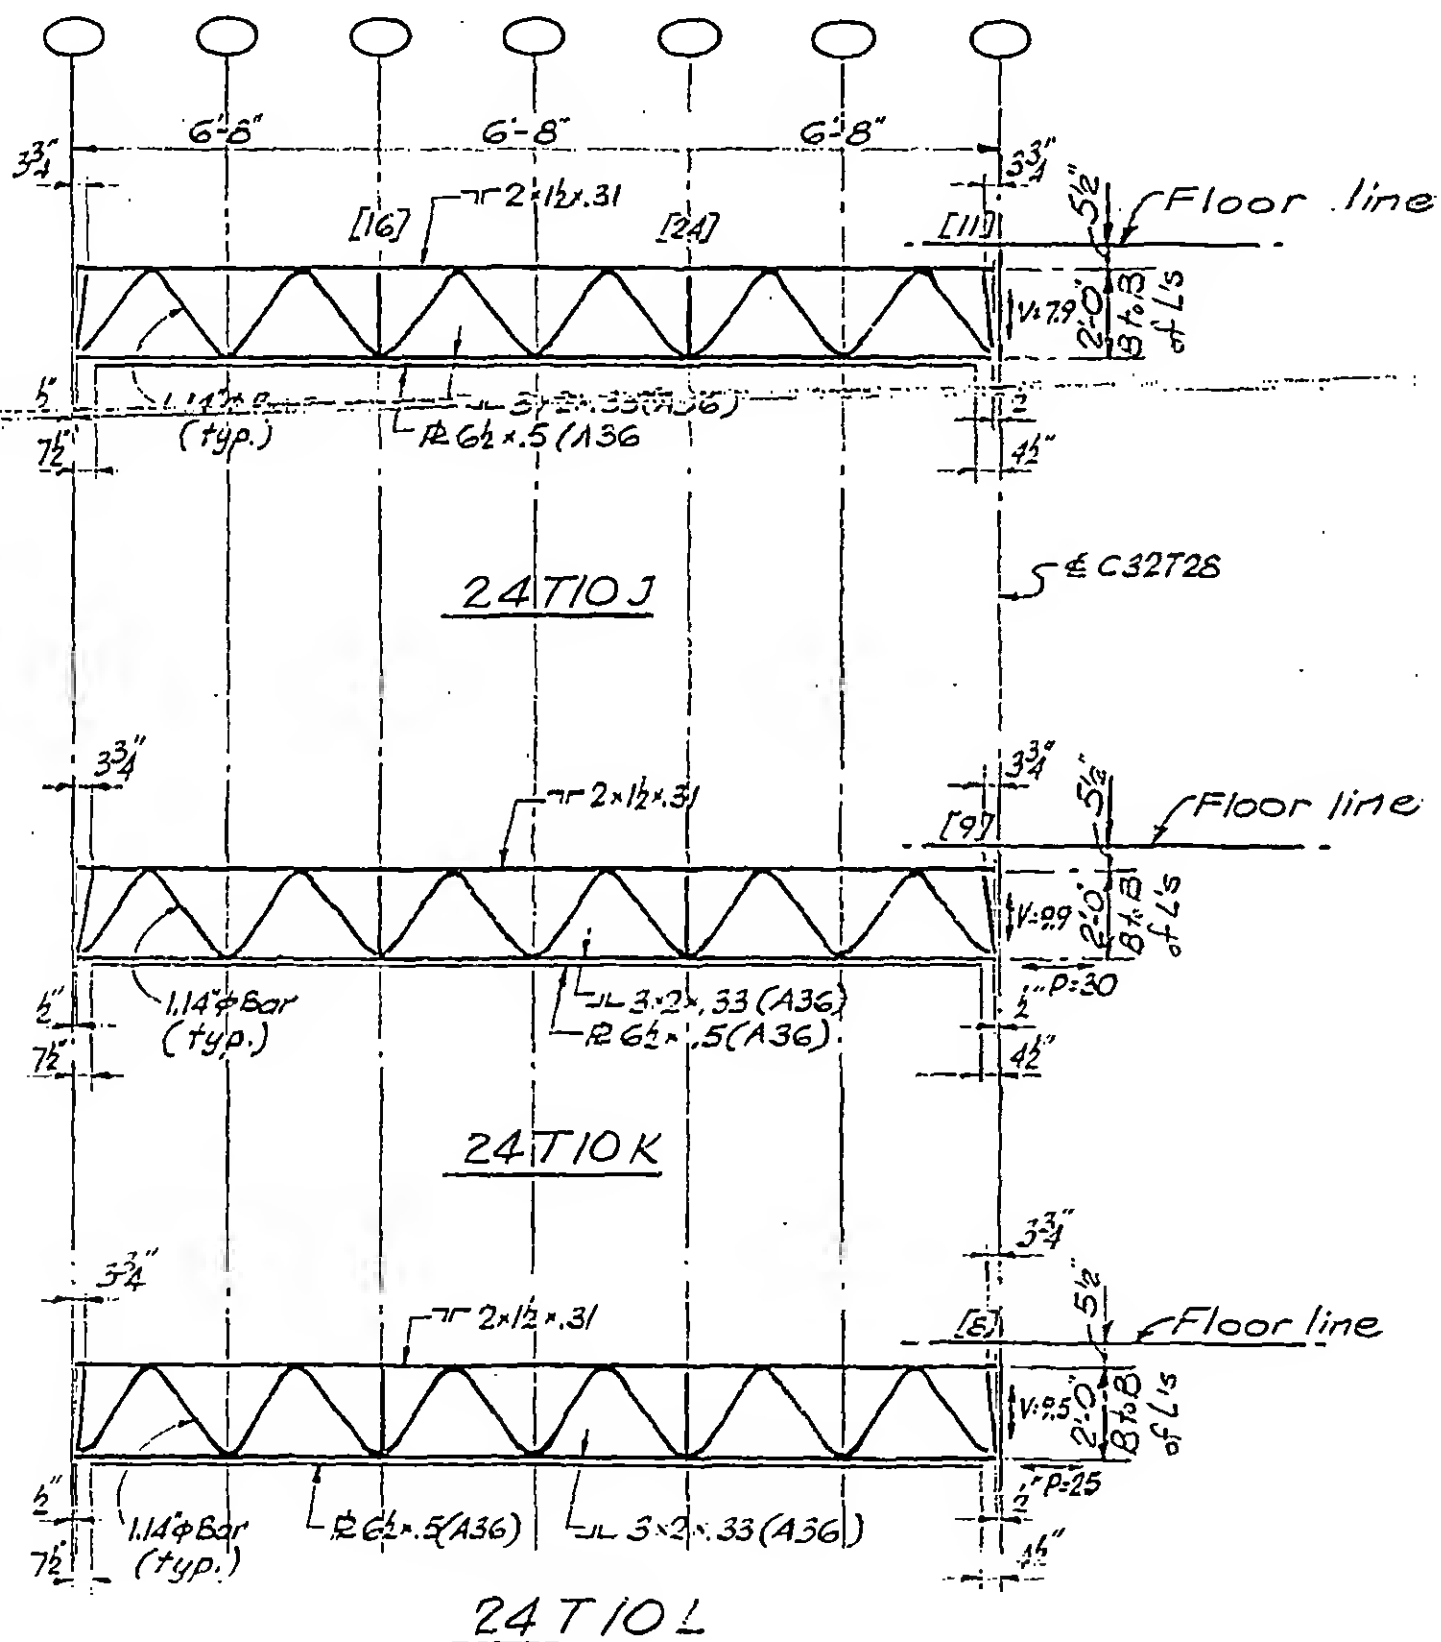

WTH-1057-LEBA